PROPOSED EXTENSION
14 CANTHILL GARDENS
HARTWOOD
FOR MR. & MRS. RYAN

DRAWING NUMBER BW3

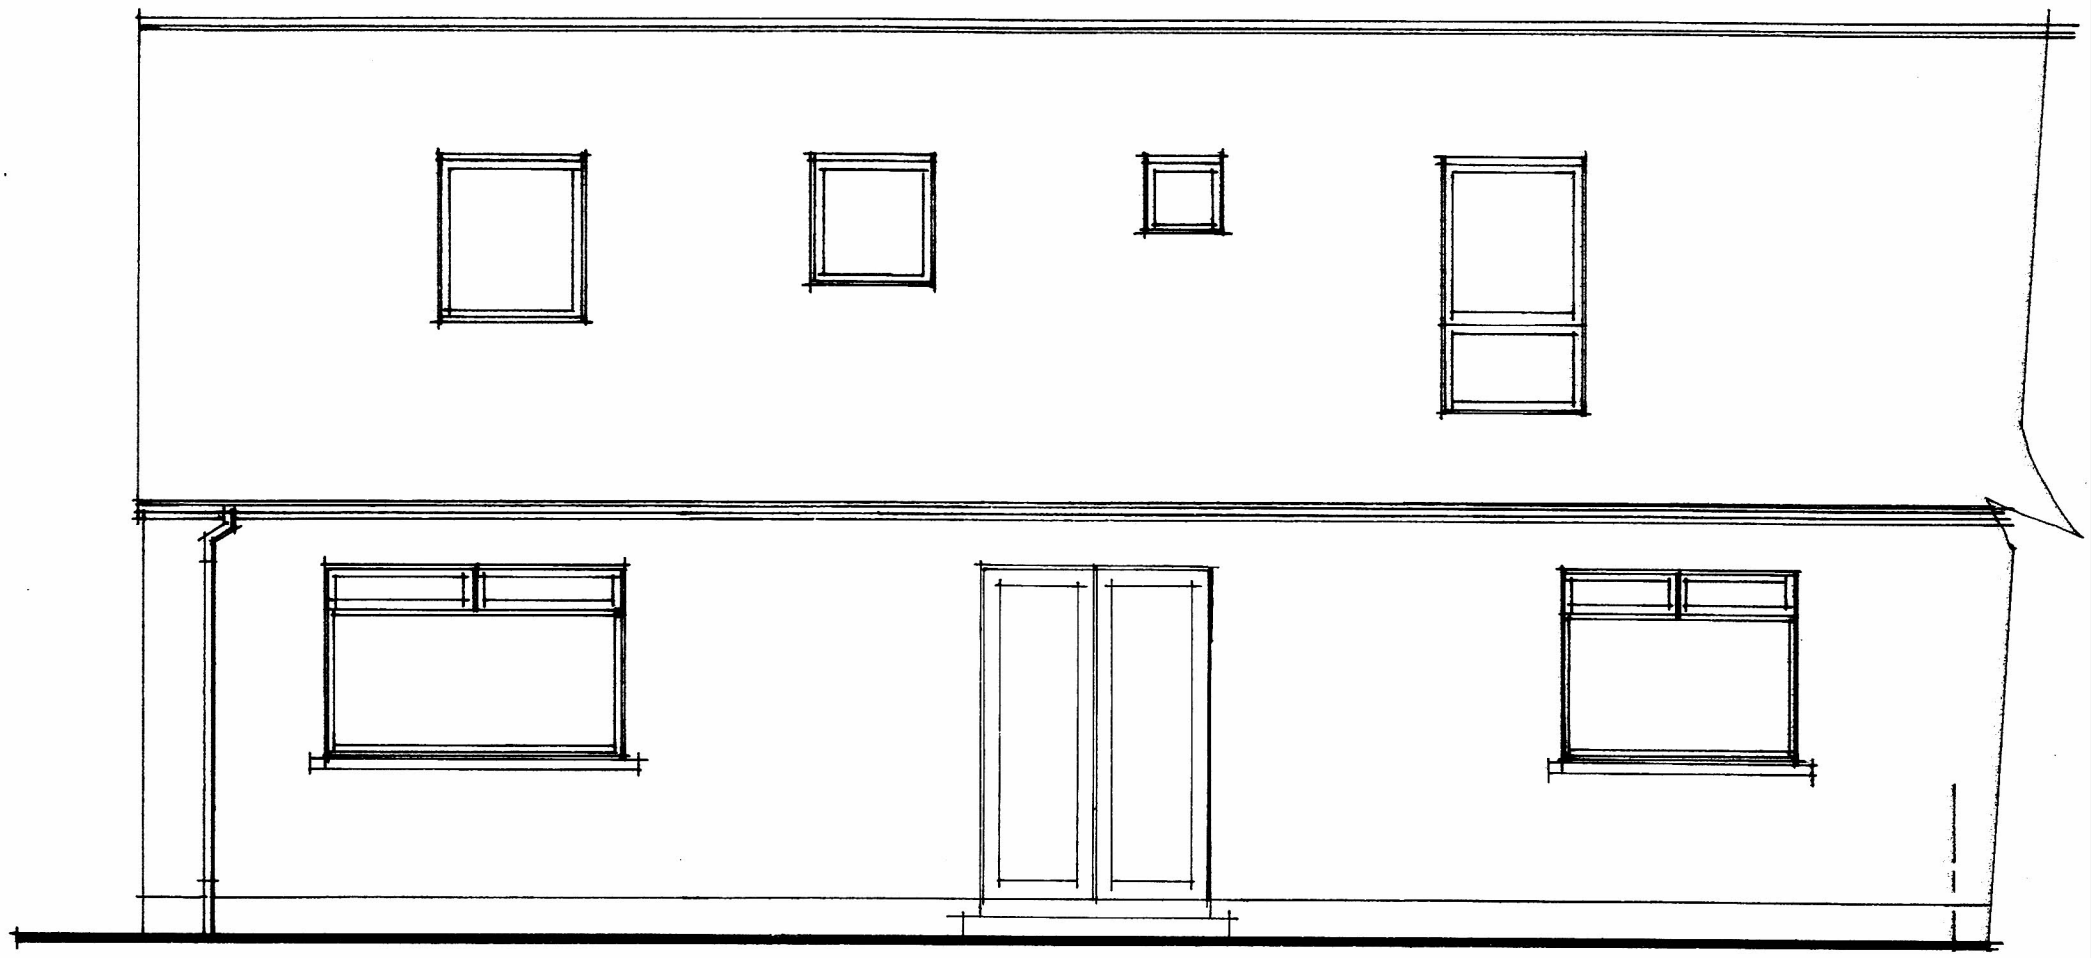

EXISTING REAR ELEVATION
SCALE 1:50

0m 0.5 1.0 1.5 2.0 2.5

1:50 SCALE BAR

nevilledesign.LTD
103 Main Street · Carnwath · Lanarkshire · ML11 8HP
telephone – 01555 840807
www.nevilledesignltd.co.uk