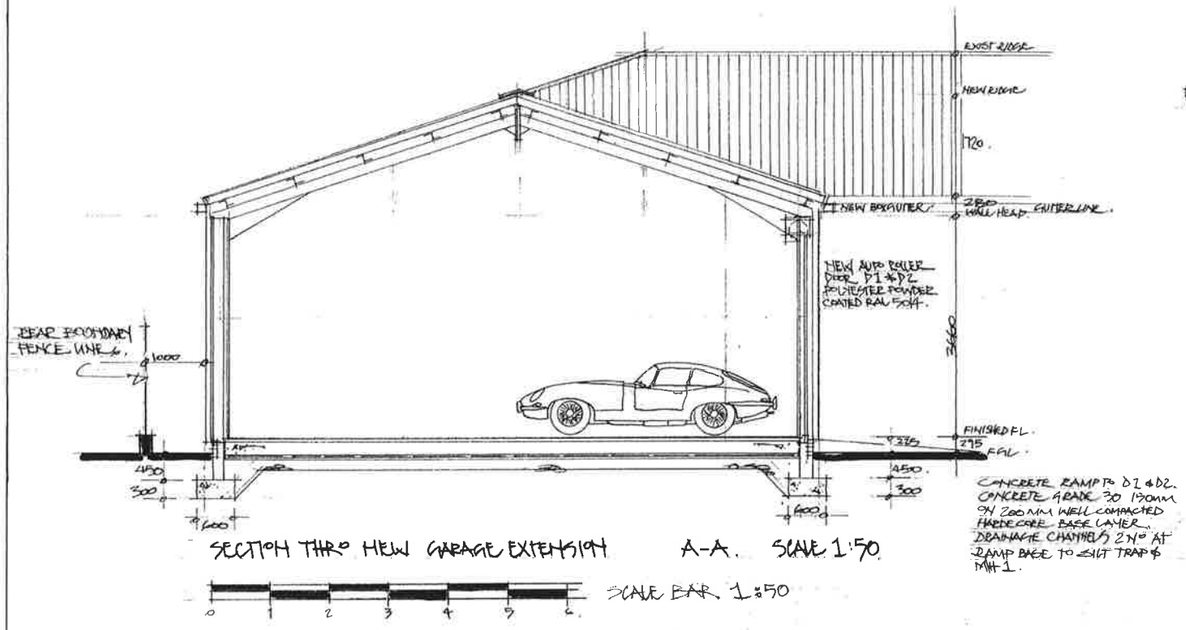

SECTION THRO NEW GARAGE EXTENSION A-A. SCALE 1:50.

SCALE BAR. 1:50

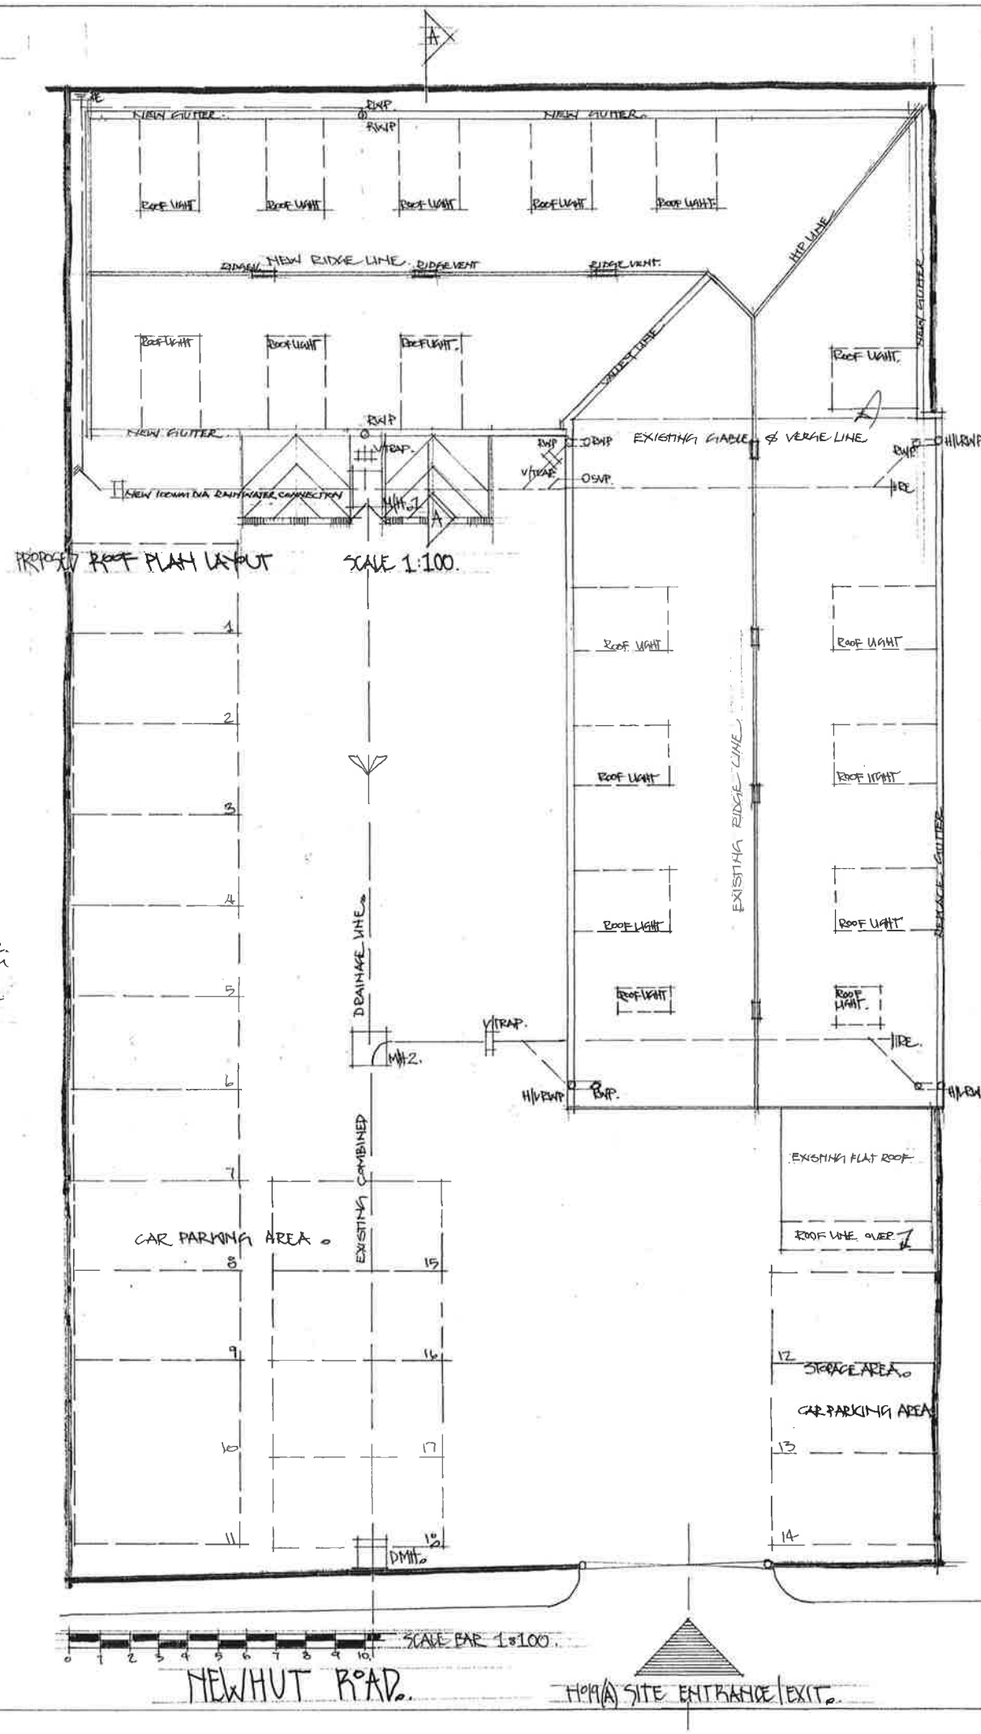

NOTES.

ROOF DETAILS.

18DEG PITCH ROOF WITH PROFILE ROOF SHEETING INCLUDING RIDGE & EAVES & VERGE COVERS AS MFR DRG NO 03.

NEW ROOF LIGHTS c. 9NO AS SHOWN BY CLADCO ROOFING O/A 3000mm x 2000mm. GRP FIXED TO PURLIN RAILS & TESTED TO CE EN 14782 REQUIREMENTS SHEETS OVERLAPPED BY 250mm OVER PURLIN

TRANSLUCENT GRP GLASSFIBRE PROFILED 32/1000 & 1000 WHEN LAPPED PITCH 18DEG, GUAGE, THICKNESS 1.5mm WEIGHT 2.6KG/M2.

RIDGE CAPS & FLASHINGS 200 x 200 x 3000mm IN LENGTH PLASTISOL FINISH COLOUR RAL 5014.

ROOF DRAINAGE.

VALLEY GUTTER TO NEW BOX GUTTER & CENTRAL DOWNPIPE AS SHOWN OPPOSITE.

NEW 100mm UNDER GROUND DRAINAGE BEDDED IN 6mm TEX GRAVEL ALL ROUND TO CONNECT TO MANHOLE 1 VIA VENTED TRAP AS SHOWN. RODDING EYES AT DIRECTION CHANGE.

NEW CONCRETE SLAB, BASE. 70mm SCREED ON 200MM REINFORCED CONCRETE FLOOR SLAB ON 1000 GUAGE DPM ON 25MM ASH BLINDING LAYER ON 300mm MIN WELL COMPACTED HARDCORE BASE LAYER

REFER TO STRUCTURAL ENGINEER FOR REINFORCEMENT DETAILS CONSTRUCTION JOINTS & GRADING MIN GRADE C 30 CONCRETE.

REVISIONS	DATE.

DRG TITLE: PROPOSED SECTION ROOF PLAN.

CLIENT. MR D MC MILLAN
BRAIDHURST ESTATE.
H09A NEWHUT ROAD
MOTHERWELL
ML1 3ST.

SITE ADDRESS
BRAIDHURST INDUSTRIAL ESTATE
No 19A NEWHUT ROAD
MOTHERWELL
ML1 3ST.

RAAH DESIGN.
THE WICKETS
52 PORTROSE STREET
GLASGOW G11 5LP
RAAHDESIGN@GMAIL.COM

SCALE 1:50 / 1:100
DRG No 04 / DATE MARCH 2022

THESE ARE THE PLANS REFERRED TO IN THE APPLICATION FOR BUILDING WARRANT & PLANNING APPROVAL.
SIGNED.
DATED.