Revised Site layout 01-02-2022
Plot 2 detached from Plot 3 and rotated
Garage to Plot 1 moved, these amendments
to comply with Mains electric cable
easement.

Planting Guide

Corylus Colurma	CC
Tilia Tormentosa	TT
Alnus Cordota	AC
Pinus Sylvestris	PS
Sorbus Aria	SA
Prunus Spinosa	PrSp
Crataegus Monagyna	CM
Mixes Native Hedge	MNH

Drain Levels

Chamber Ref	Cover Level	Invert Level	Length of Pipe Run	Pipe fall	Pipe diameter
5901	17.46	16.08	0		
Road 1	18.00	16.50	27 m	1/80	150mm
Road 2	18.050	16.700	16.7 m	1/80	150mm
Road 3	18.100	17.171	38 m	1/80	100mm

1200 High CB Fence
With 600 High Trellis

1800 High CB Fence

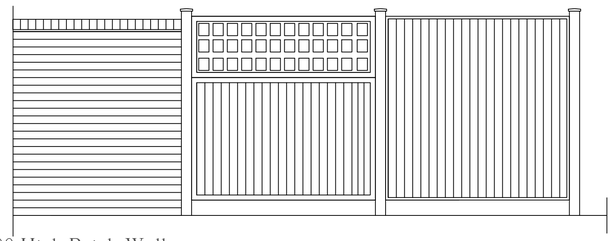

1800 High Brick Wall
With Engineering Brick on edge
& 2 Course Clay Tile Creasing

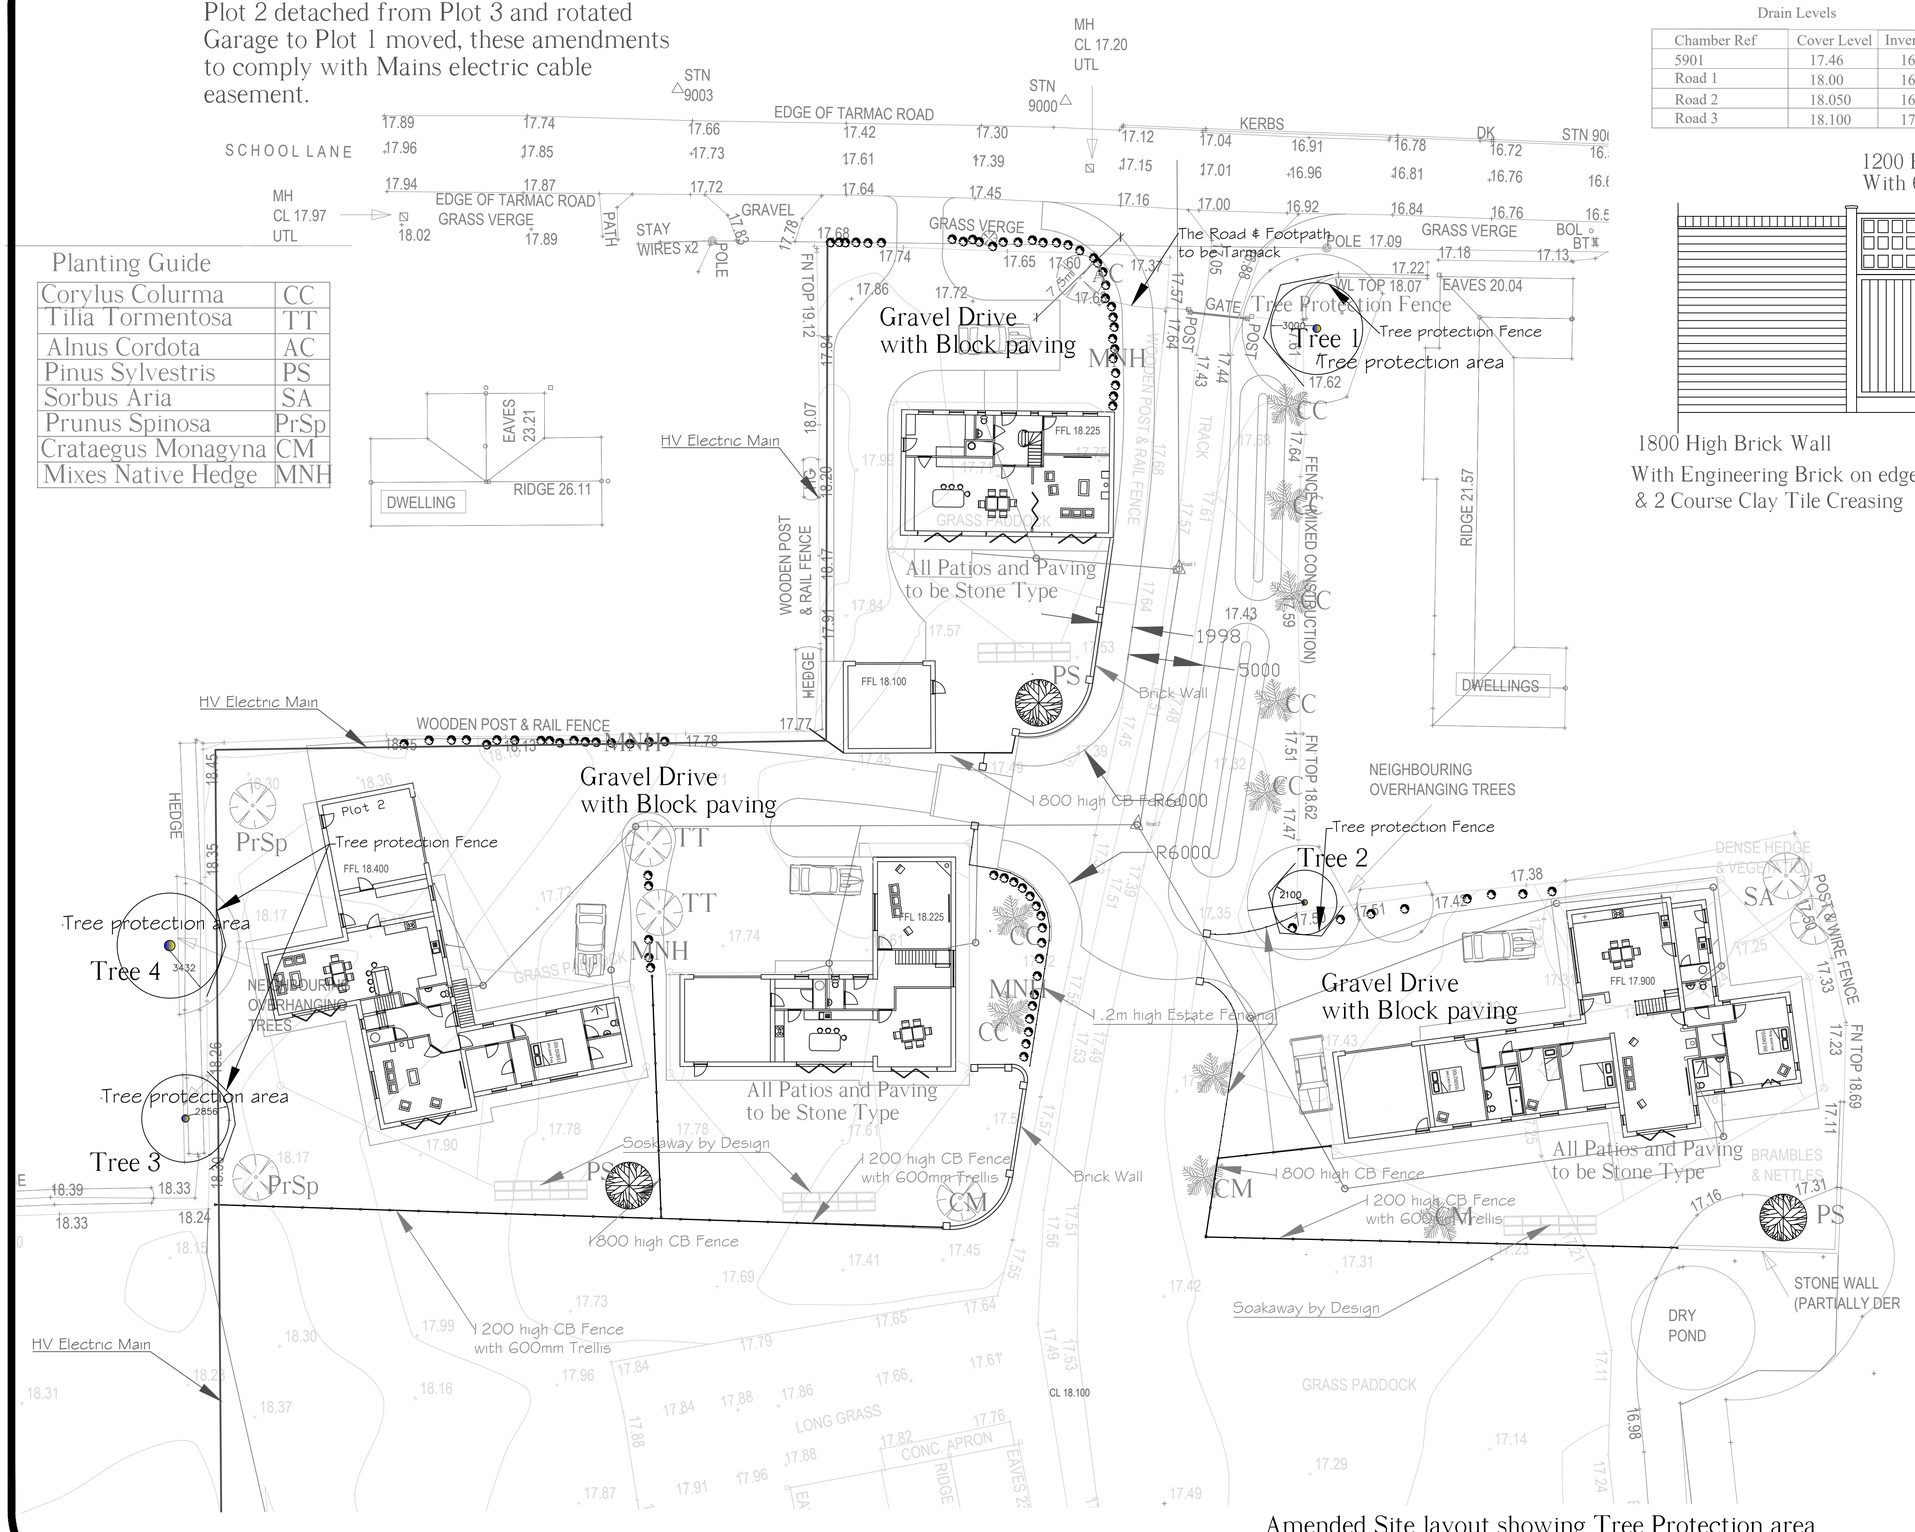

Amended Site layout showing Tree Protection area

No.	Revision/Issue	Date
	005	31-03-2022
	Drawing no 001	

Lyndon Design

Designed by:

Mr C Johnson
6a Wood Lane
South Hykeham
Lincoln
LN6 9 NL

Mobile 07836 226656
email c-johnson@live.co.uk

This Drawing is Copyright

Project Name and Address
School Lane
Silk Wiloughby
Lincolnshire

Loveden Homes Ltd

Project	Sheet
Site Layout	1
Date 31/03/22	
Scale 1:200 A1	