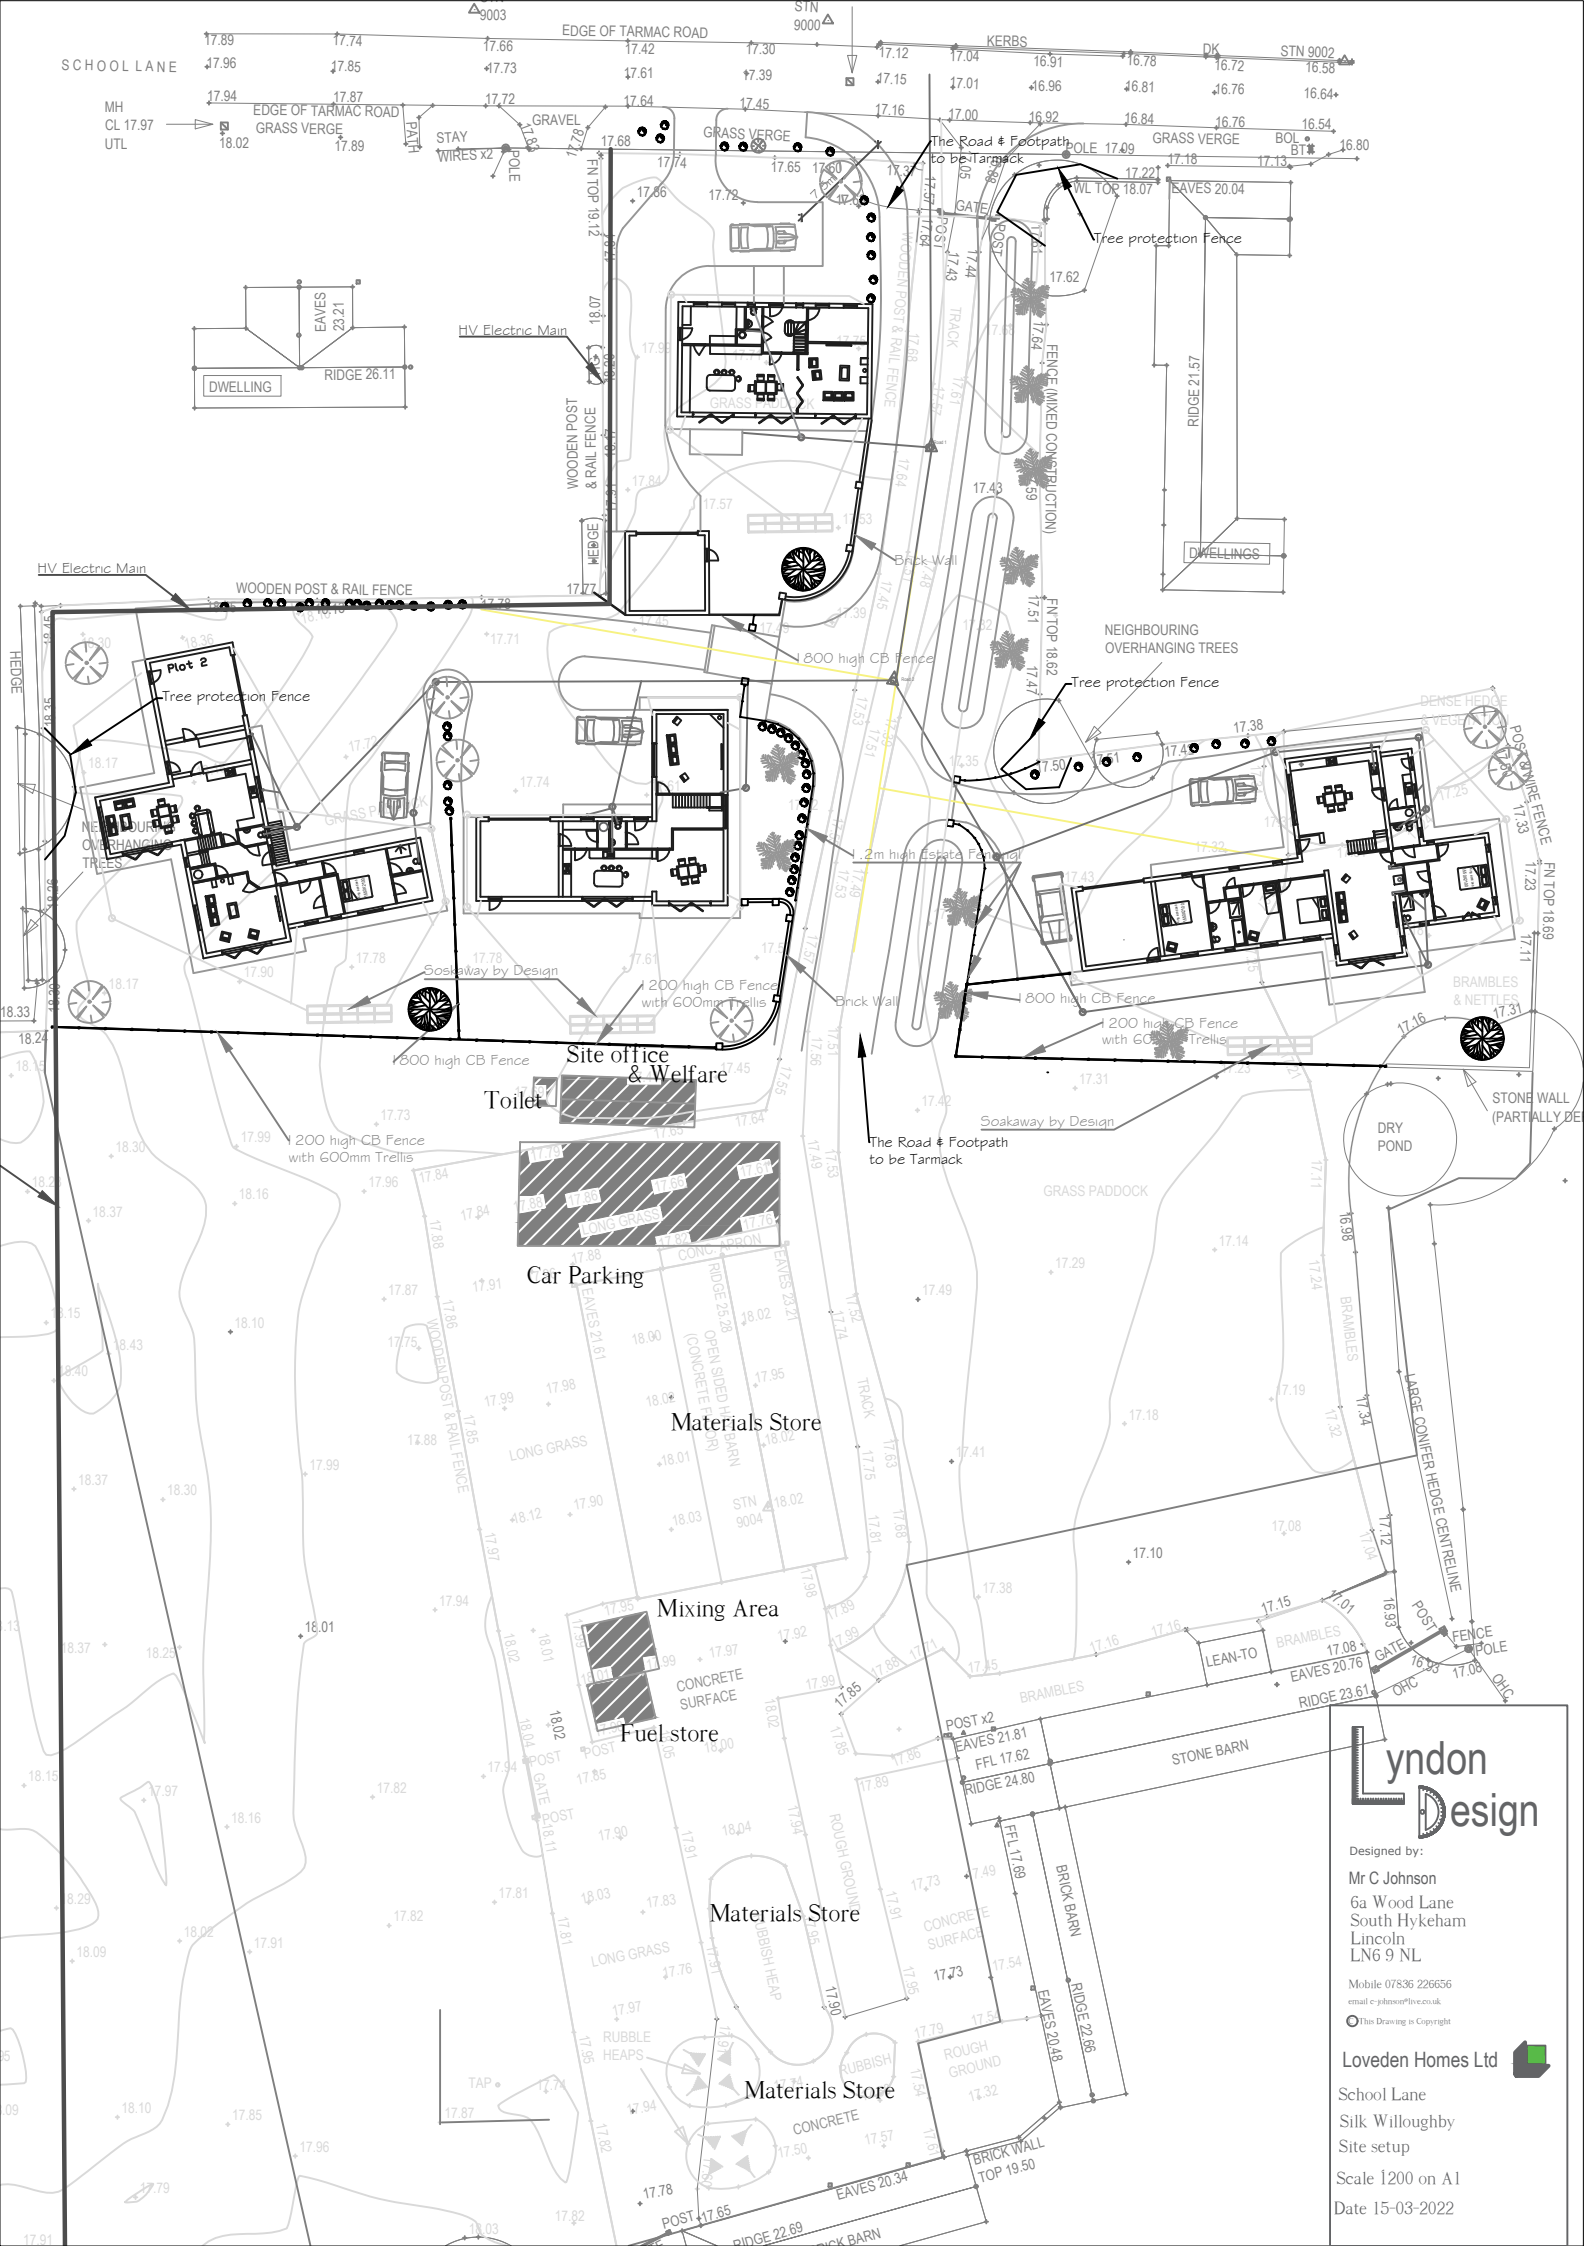

Lyndon Design

Designed by:

Mr C Johnson
6a Wood Lane
South Hykeham
Lincoln
LN6 9 NL

Mobile 07836 226656
email c-johnson@live.co.uk

This Drawing is Copyright

Loveden Homes Ltd

School Lane
Silk Willoughby
Site setup

Scale 1:200 on A1

Date 15-03-2022