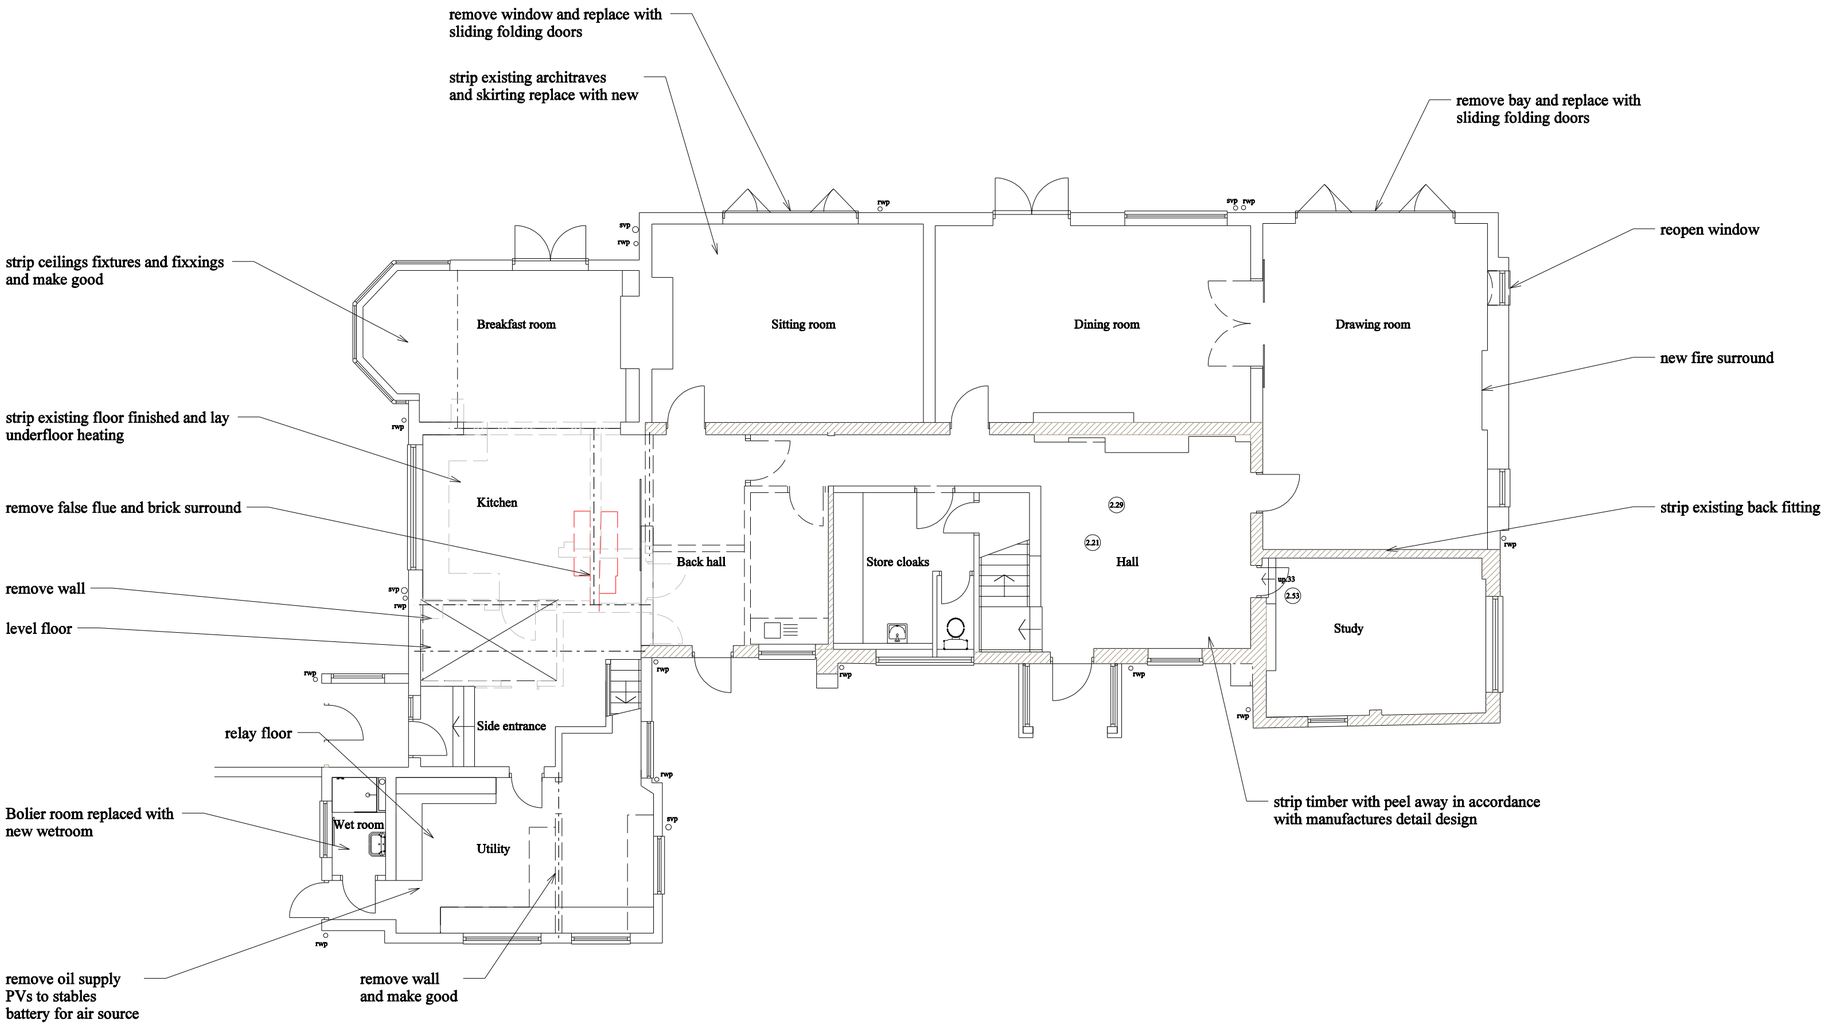

Ground Floor

floor finishes?

COPYRIGHT IS VESTED IN THE ARCHITECT

ALL DIMENSIONS SHOULD BE CHECKED ON SITE.

Ground Floor

SCALE 1:100

DWG NO AD01

Tan House,
Old Warwick Road,
Lapworth,
SOLIHULL,
B94 6JZ

BEAMISH RIBA
ARCHITECT AND HISTORIC BUILDING CONSULTANTS
TEL: 01789 491219 MO.0789 1197213
EMAIL: G@GBEAMISH-ARCHITECT.COM