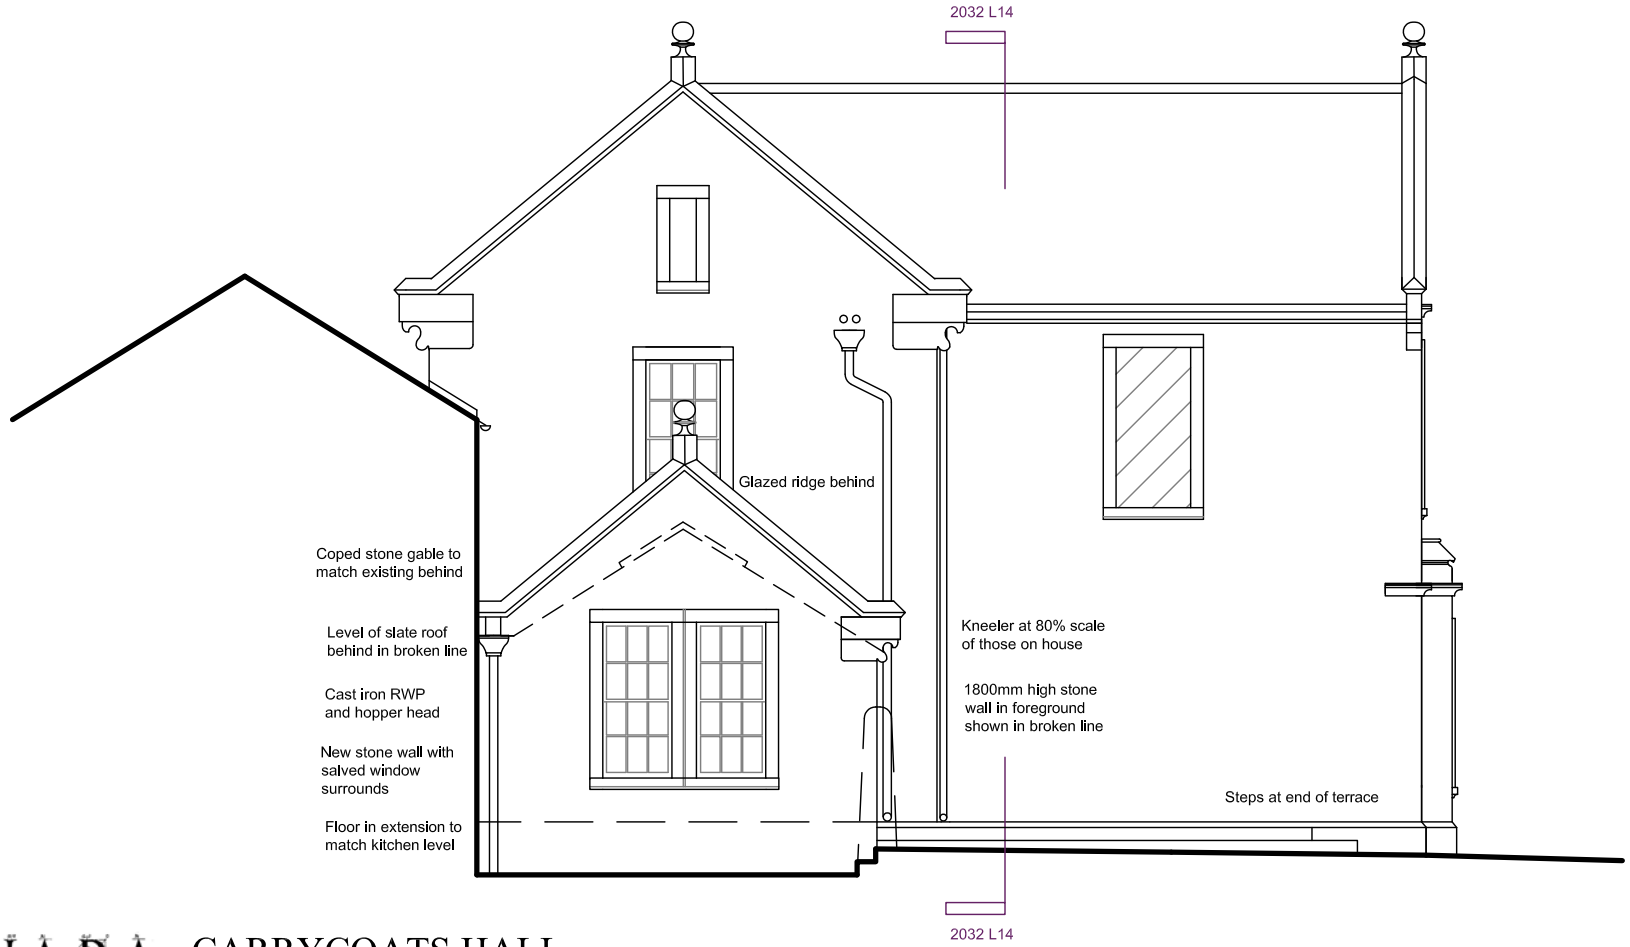

JABA
ARCHITECT
GARDEN HOUSE SHOCKERWICK BATH BA1 7LN

CARRYCOATS HALL
2032 L13 WEST ELEVATION AS PROPOSED

03.02.22

0 1 2 3 4 5

SCALE 1:100 at A4