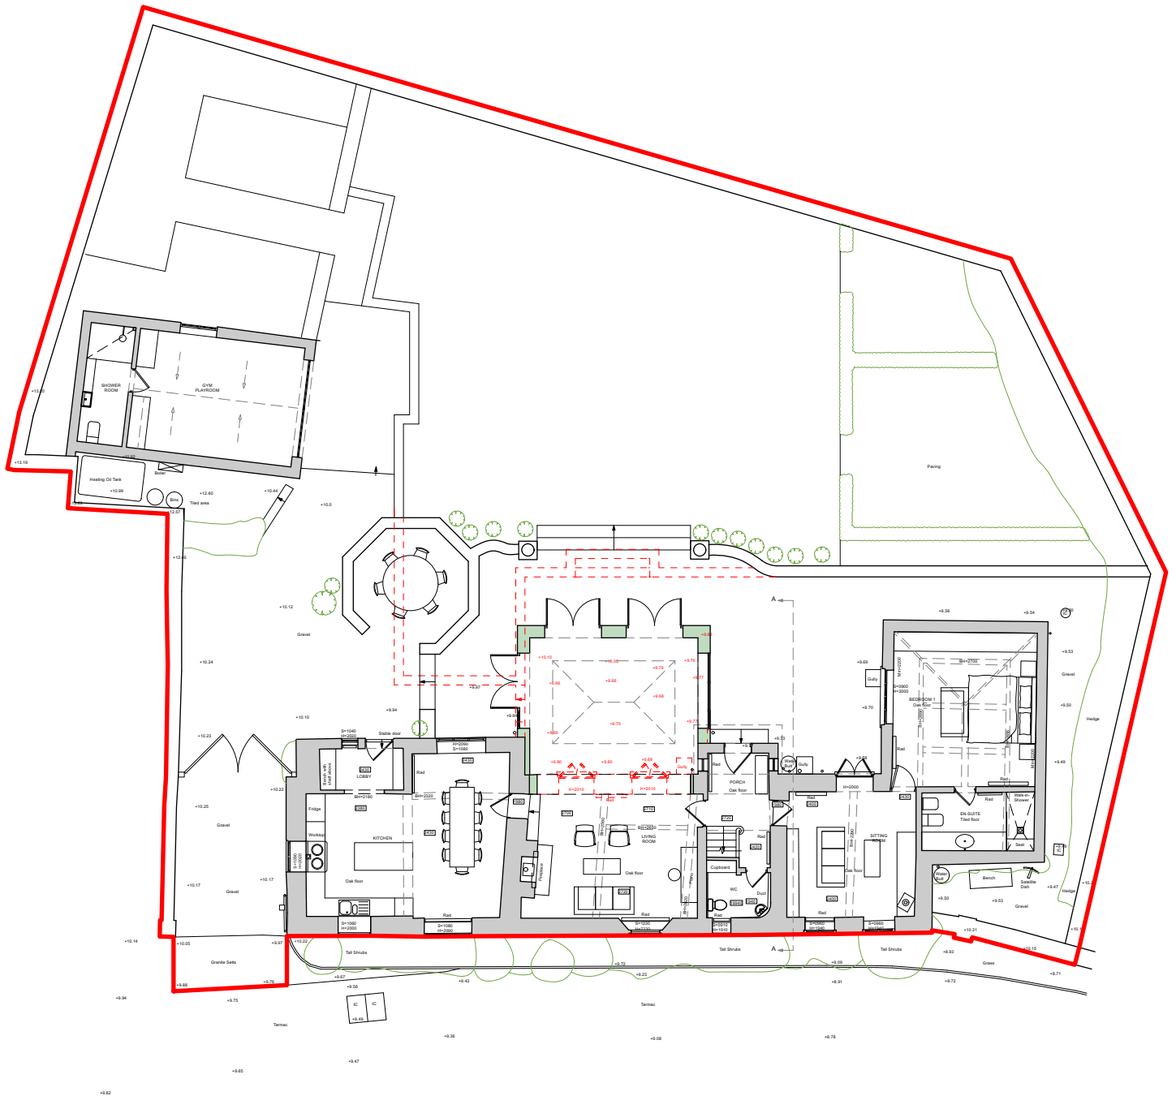

General Notes:

1. This drawing is to be read in conjunction with other consultants drawings.
2. Check site conditions prior to commencement of work.
3. Discrepancies must be reported directly to the Architect.
4. Do not scale off drawing, use figured dimensions only, unless for planning purposes.
5. This drawing may be issued in colour, and may be a non-standard paper size.

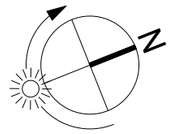

KEY:

Application Site

Rev	Date	Notes	Drawn
A	29/03/2022	Planning Issue	KO

Scale 1 : 200 @ A3

0 10m

0 30ft

QA Serial Number 68931

YIANGOU

Yiangou Architects, Dyer House, 3 Dyer Street, Cirencester, Gloucs, GL7 2PP
t 01285 888150 e architecture@yiangou.com w www.yiangou.com

Project Address	Glebe Cottage, Duntisbourne Abbots, Cirencester, GL7 7JN		
Project Description	Proposed Extension and Alterations		
Drawing Title	Proposed Site Plan 1 200		
Drawing No.	**2719-1110**	Rev.	**A**