


PLAN

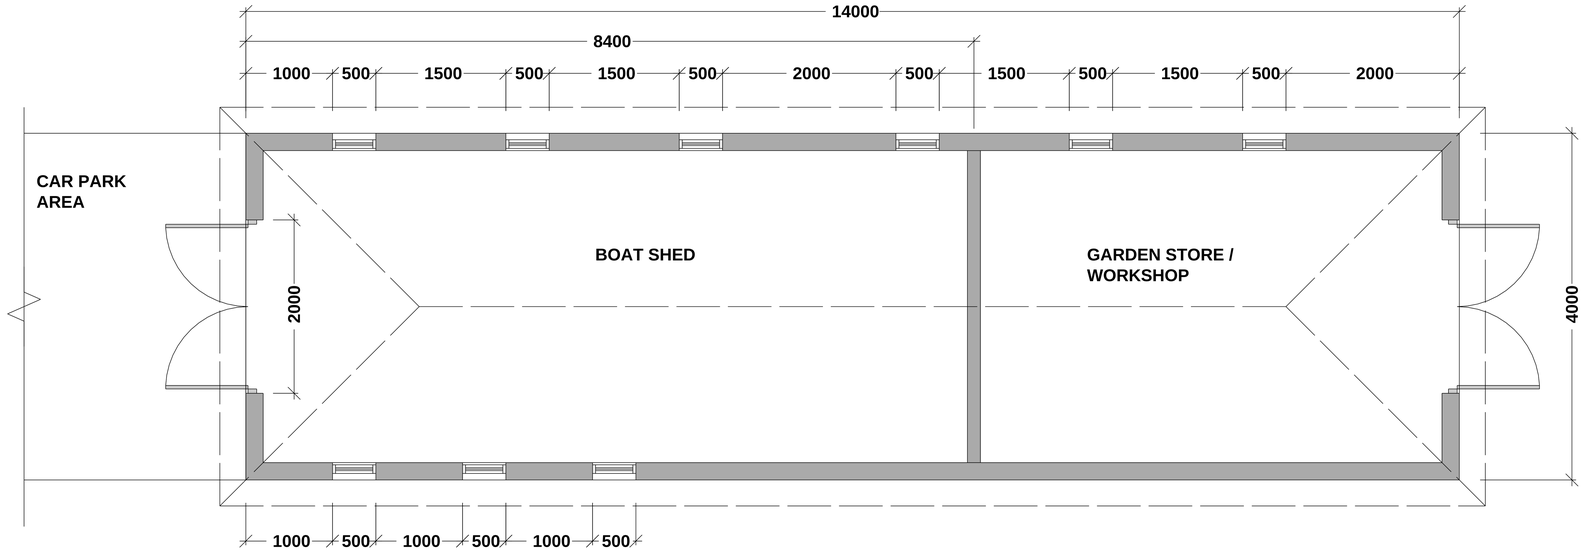


SOUTH ELEVATION




TYPICAL EAST & WEST ELEVATION

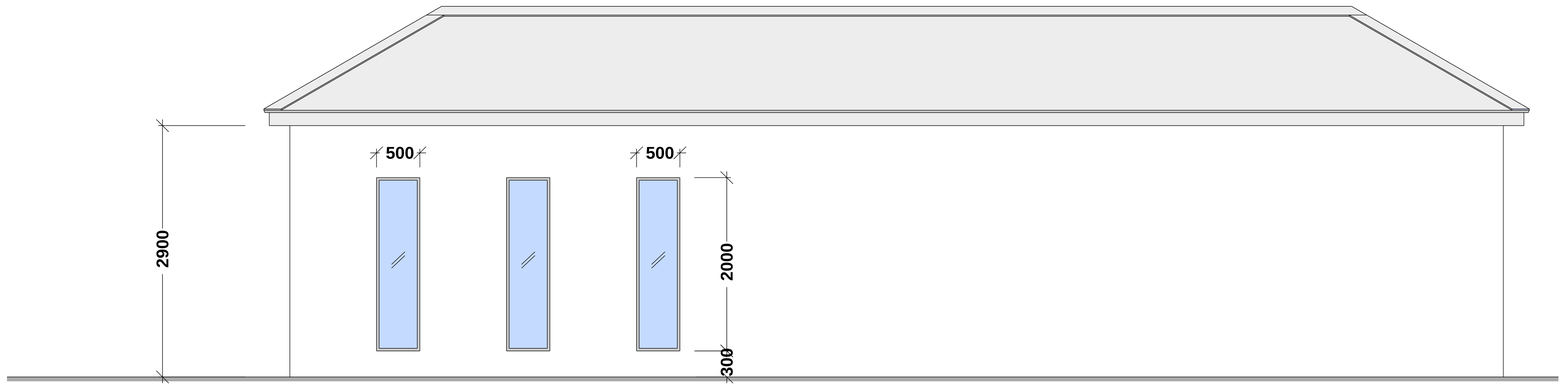


NORTH ELEVATION

# PLAN & ELEVATIONS

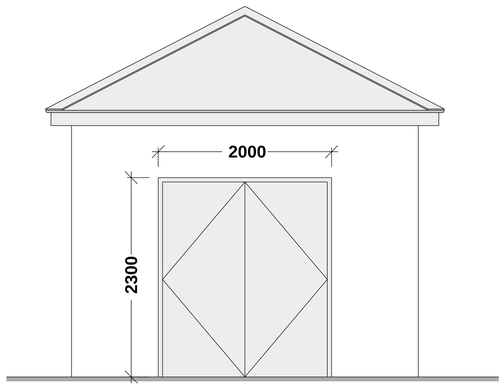0 1 2 3M

GRAPHIC SCALE

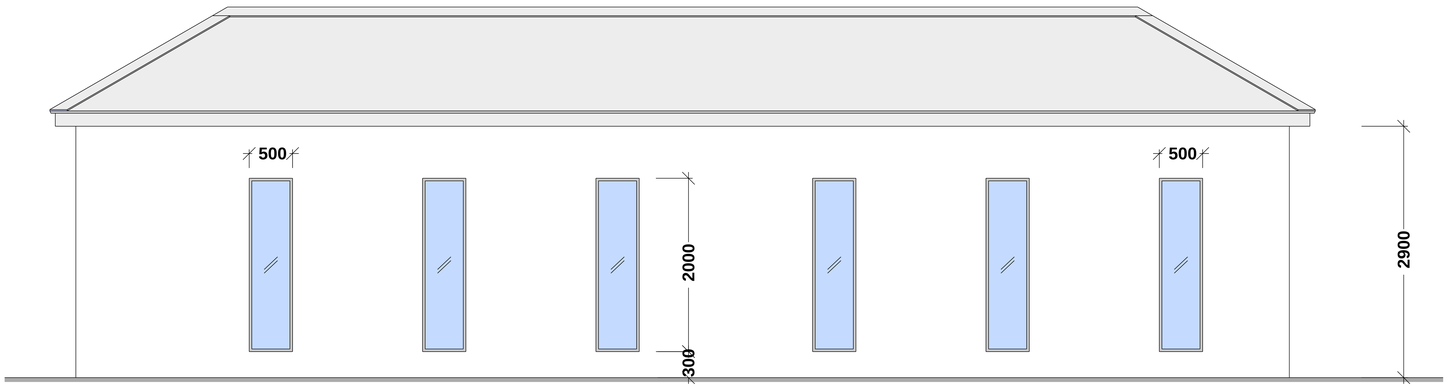SCALE: 1=50 A2 PAPER PRINT