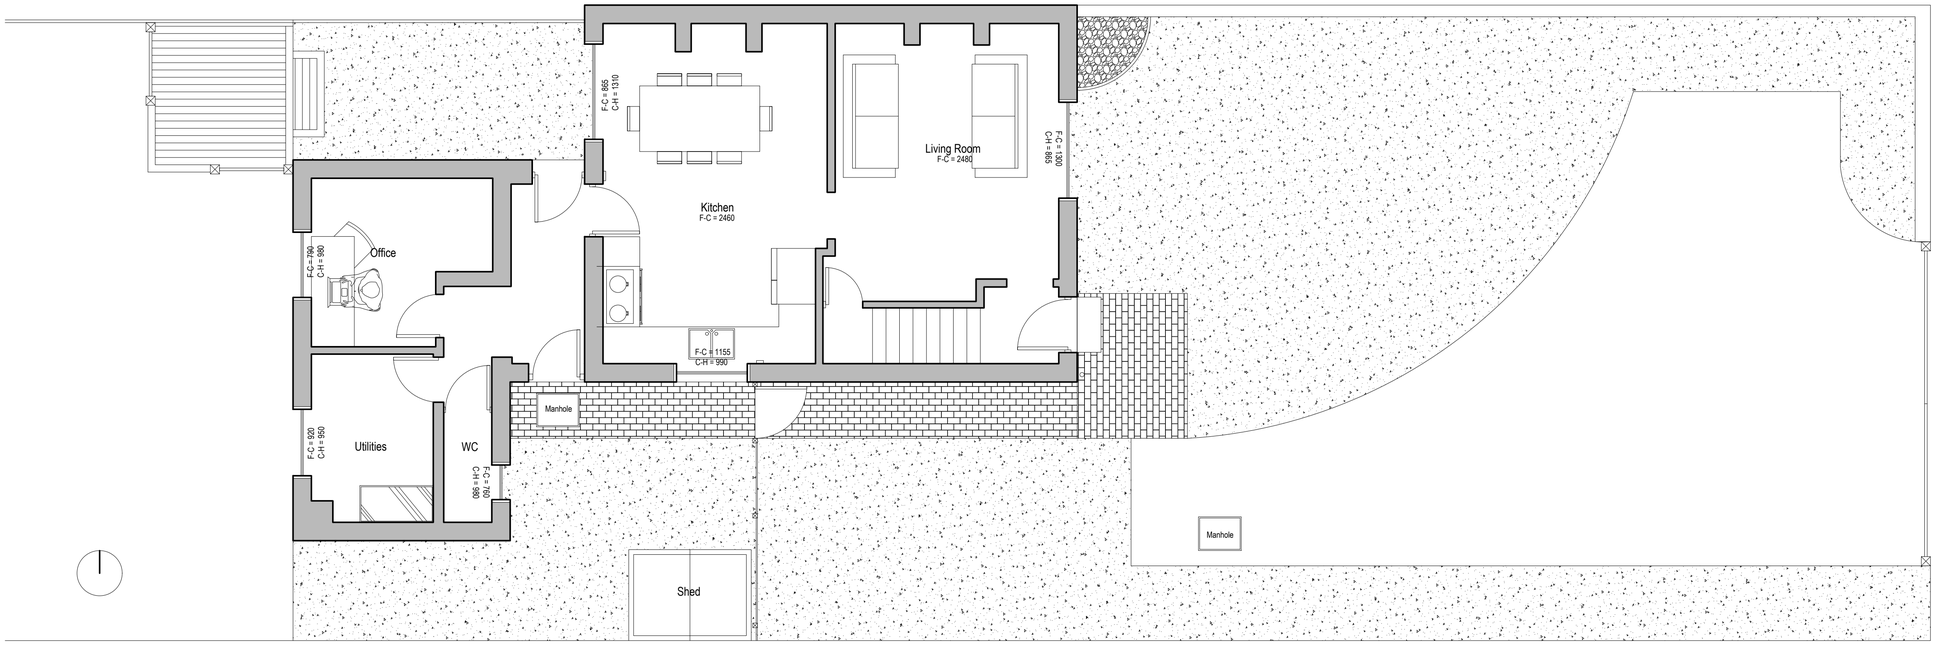

EXISTING GROUND FLOOR PLAN @ 1:50 SCALE

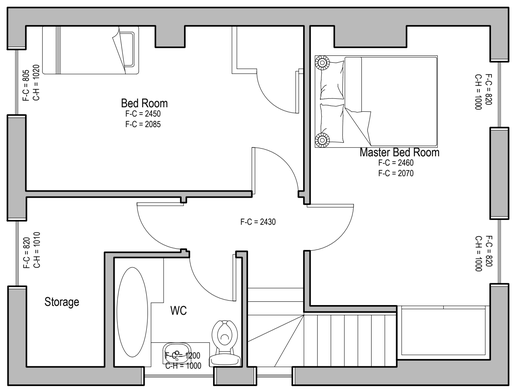

EXISTING 1st FLOOR PLAN @ 1:50 SCALE

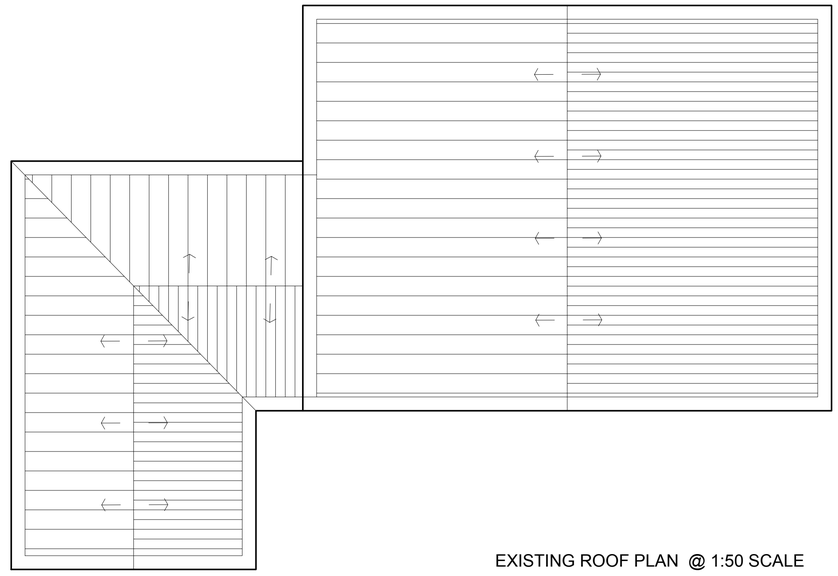

EXISTING ROOF PLAN @ 1:50 SCALE

Scale Bar 0 0 1m 2m 3m 4m 5m

CLIENT Mr & Mrs Wheatley	PROJECT NO. 2022/005	DRAWING No. 2022-003	PROJECT No. 3 Sunnyside Corner, Ashfield Cum Thorpe, Suffolk, IP14 6LY	DESCRIPTION EXISTING PLANS	SCALE 1:50 @ A1	DATE 23.03.2022	DRAWN BY WLP

ROB PEARCE
ARCHITECTS
Rob Pearce Architects
The Old Post Office
Earl Soham
Suffolk
IP13 7RT
Tel: 01728 685887
Email: rob.pearce@frambroadband.com
Website:www.robpearcearchitect