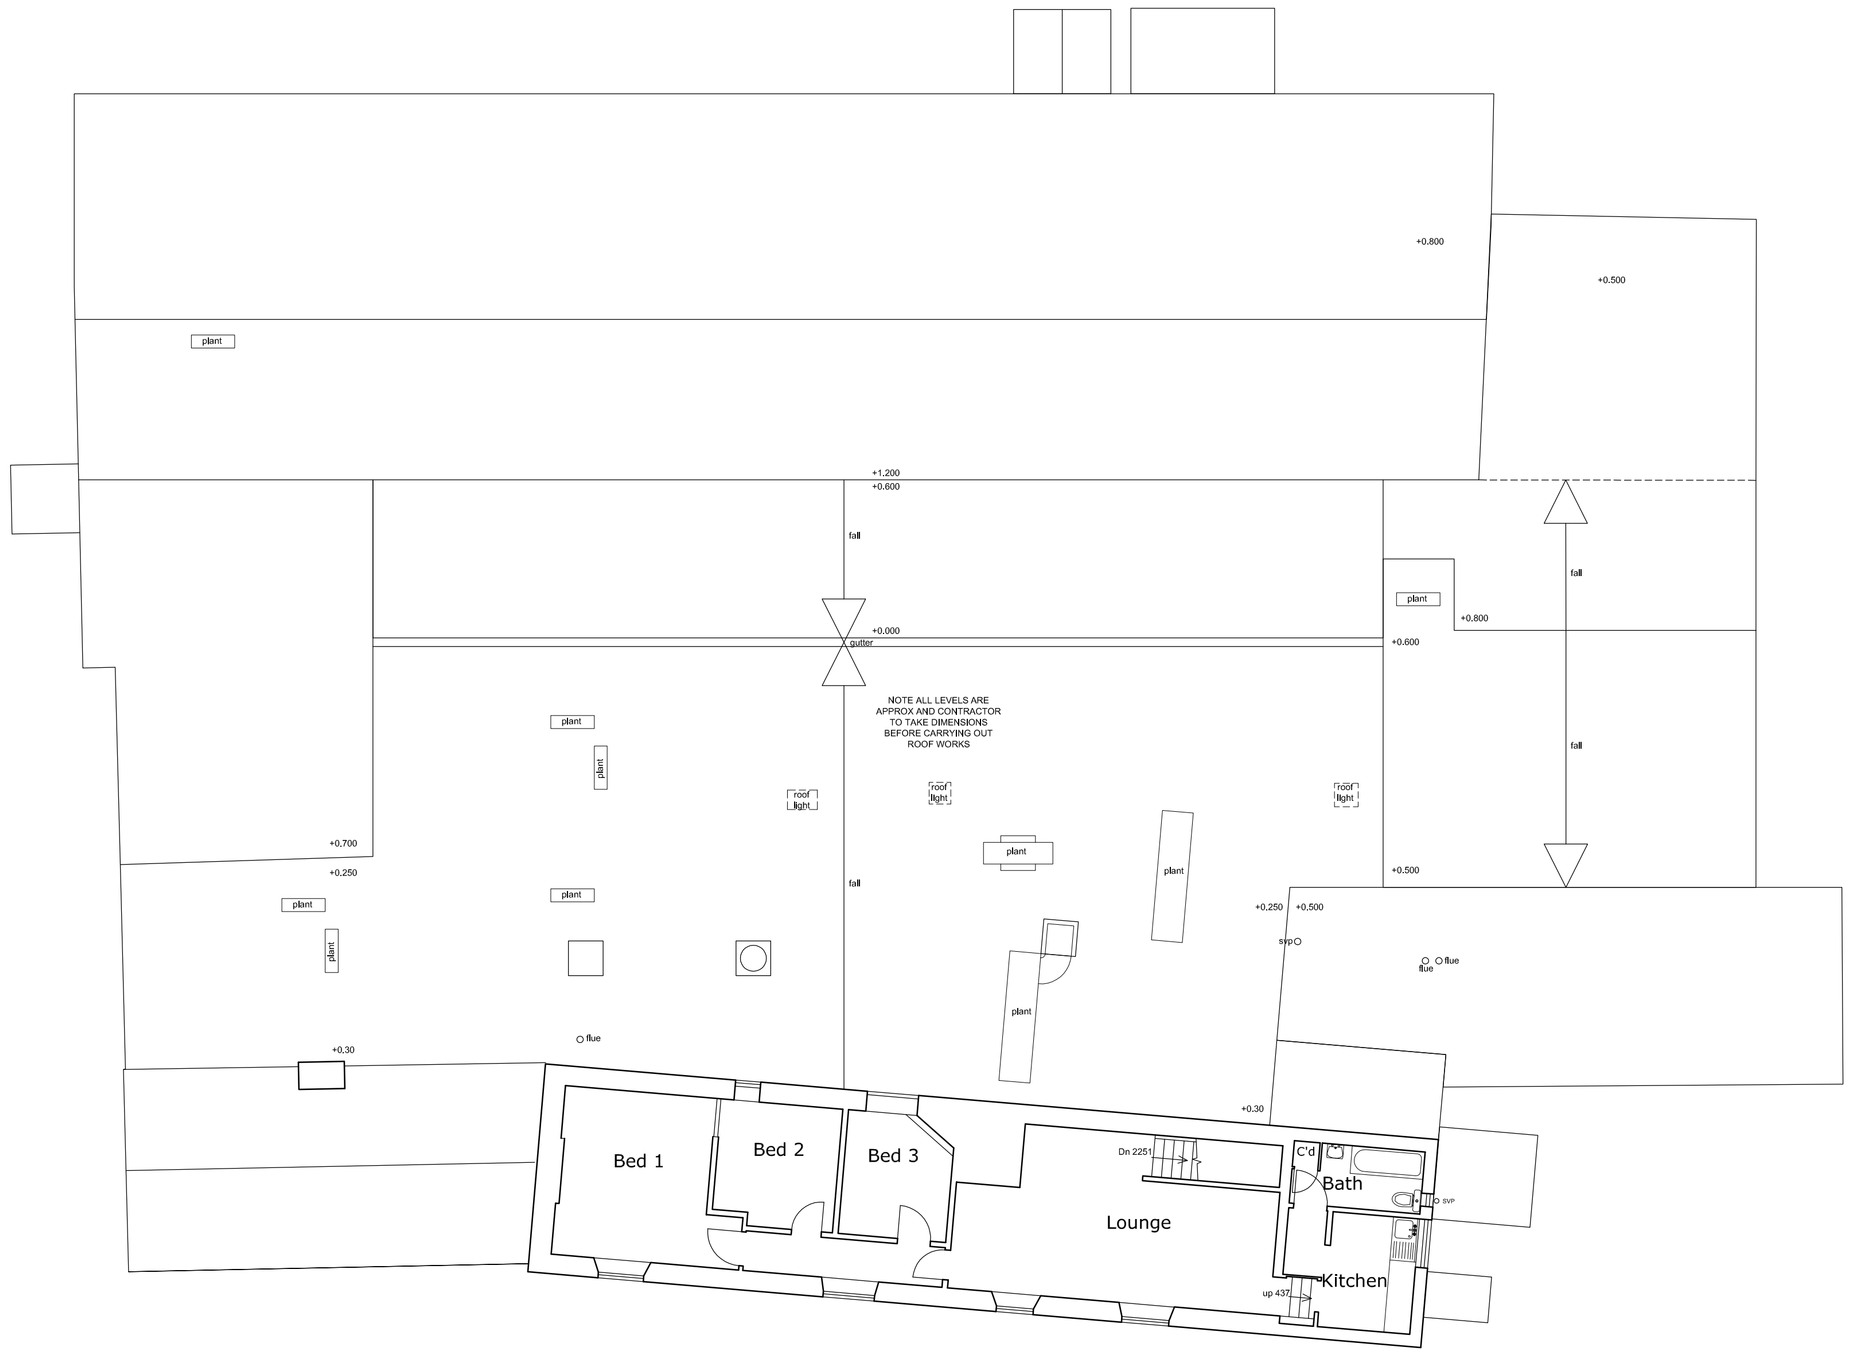

First Floor Plan

designmanagement**partnership**
8 trade street, cardiff, cf10 5dt
T +44(0)29 2064 4829
F +44(0)29 2064 4831
E mail@designmanagementpartnership.com

notes	rev	date	revision note	initials	rev	date	revision note	initials
10m @ 1:100 5m @ 1:50	-	-	- - -	-				

Figured dimensions to be used in preference to scaled sizes

All dimensions to be checked by the contractor before commencing work and any discrepancies reported to the Architect

Drawings to be read in conjunction with Structural Engineers and other consultants drawings.

This drawing is the property of **designmanagementpartnership.**

Copyright is reserved by them and the drawing is issued on the condition that it is not copied, reproduced, retained or disclosed to any unauthorised person either wholly or in part without the consent of **designmanagementpartnership.**

scale @ A1	drawn	check	date	status	job no	rev
1:50			09/03/17	Information	16.011	-

title	client	drawing number
Existing First Floor, Roof Plan	Cat & Fiddle Exeter For St Austell Brewery	011