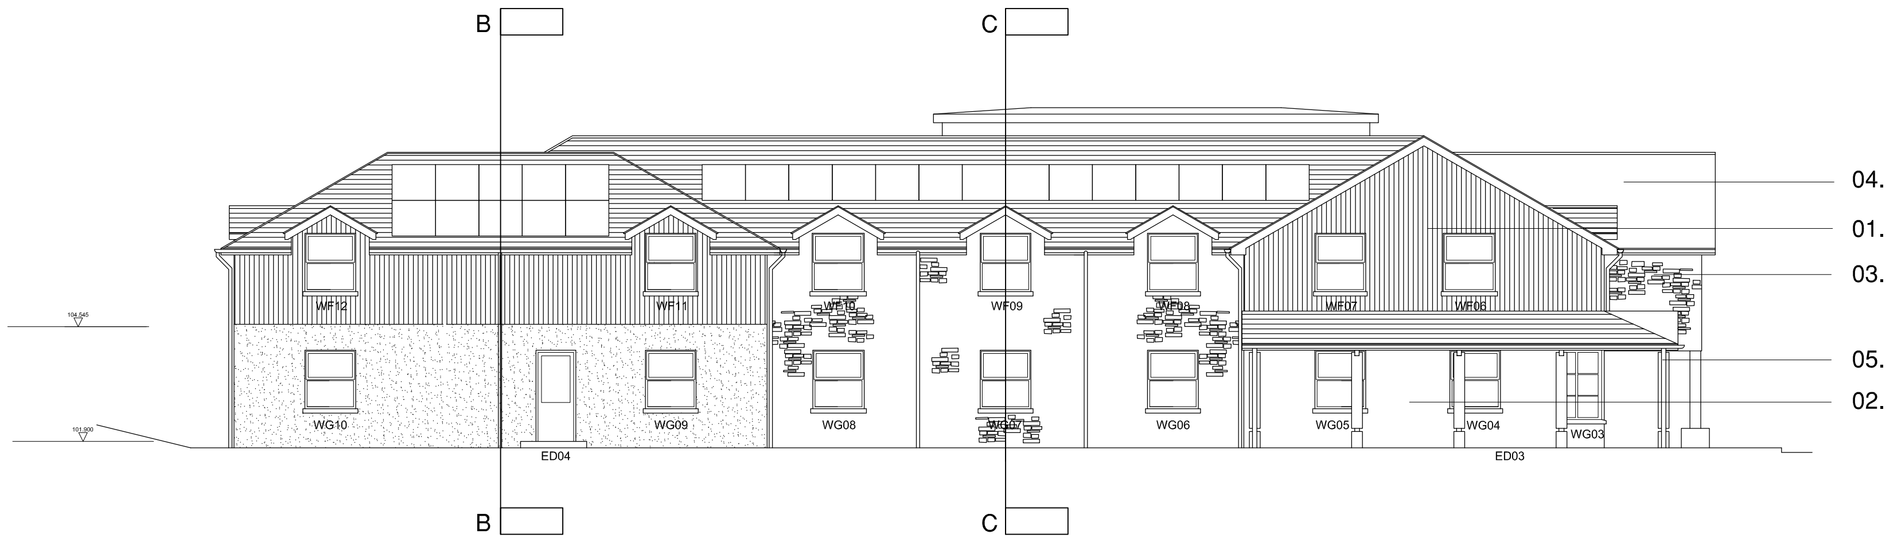

South Elevation

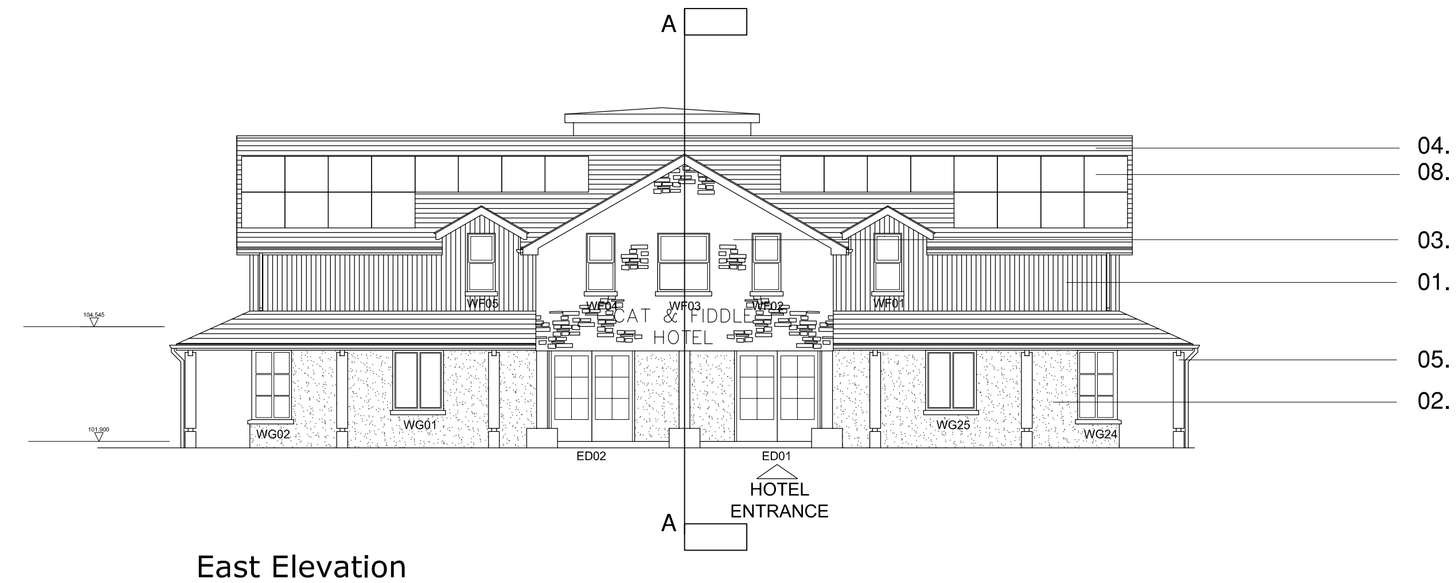

East Elevation

Sheet Notes:

01. Cedral cladding
02. Painted smooth render
03. Random stone
04. Slate roof
05. Oak feature columns
06. Colour coated aluminium rain water goods
07. Hardwood timber windows and doors
08. Solar PV panels

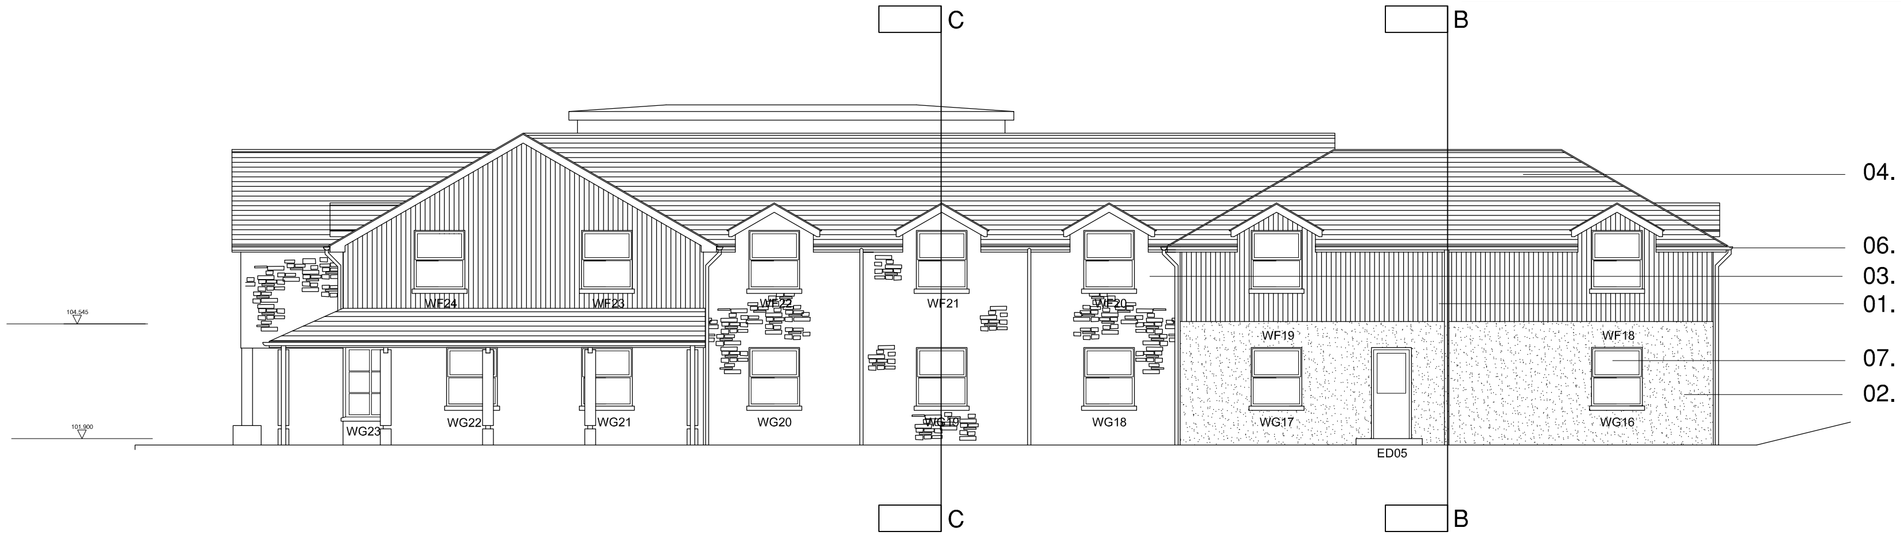

North Elevation

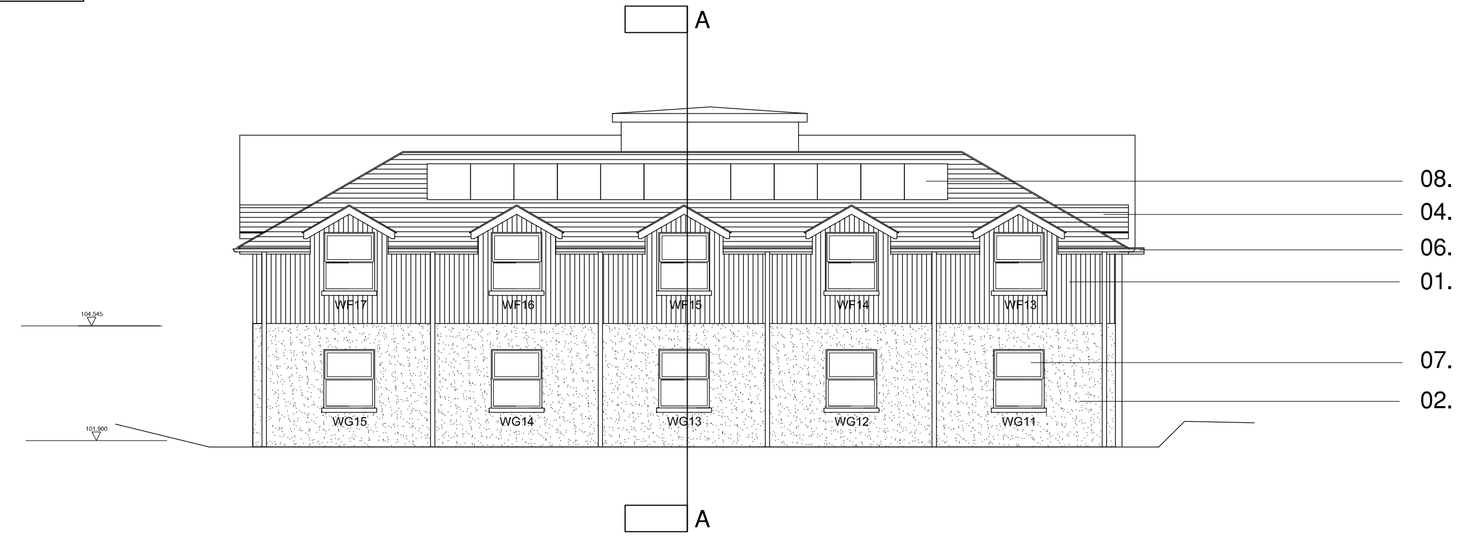

West Elevation

designmanagement**partnership**
8 trade street, cardiff, cf10 5dt
T +44(0)29 2064 4829
F +44(0)29 2064 4831
E mail@designmanagementpartnership.com

notes: 10m @ 1:100; 5m @ 1:50

rev	date	revision note	initials	rev	date	revision note	initials
A	26.09.17	Updated to suit proposed plan – – –	d				

Figured dimensions to be used in preference to scaled sizes

All dimensions to be checked by the contractor before commencing work and any discrepancies reported to the Architect

Drawings to be read in conjunction with Structural Engineers and other consultants drawings.

This drawing is the property of **designmanagementpartnership.**

Copyright is reserved by them and the drawing is issued on the condition that it is not copied, reproduced, retained or disclosed to any unauthorised person either wholy or in part without the consent of **designmanagementpartnership.**

scale @ A1	drawn	check	date	status	job no	rev
1/100	AE	–	16/08/16	Planning	**16.011**	A

title: Existing Elevations
Public House
–
–

client: Cat and Fiddle
Clyst St. Mary
Exeter EX5 1DP
St. Austell Brewery

drawing number: **221**