


PROPOSED SITE PLAN
Total no.of car park spaces = 154 + 5 disabled spaces

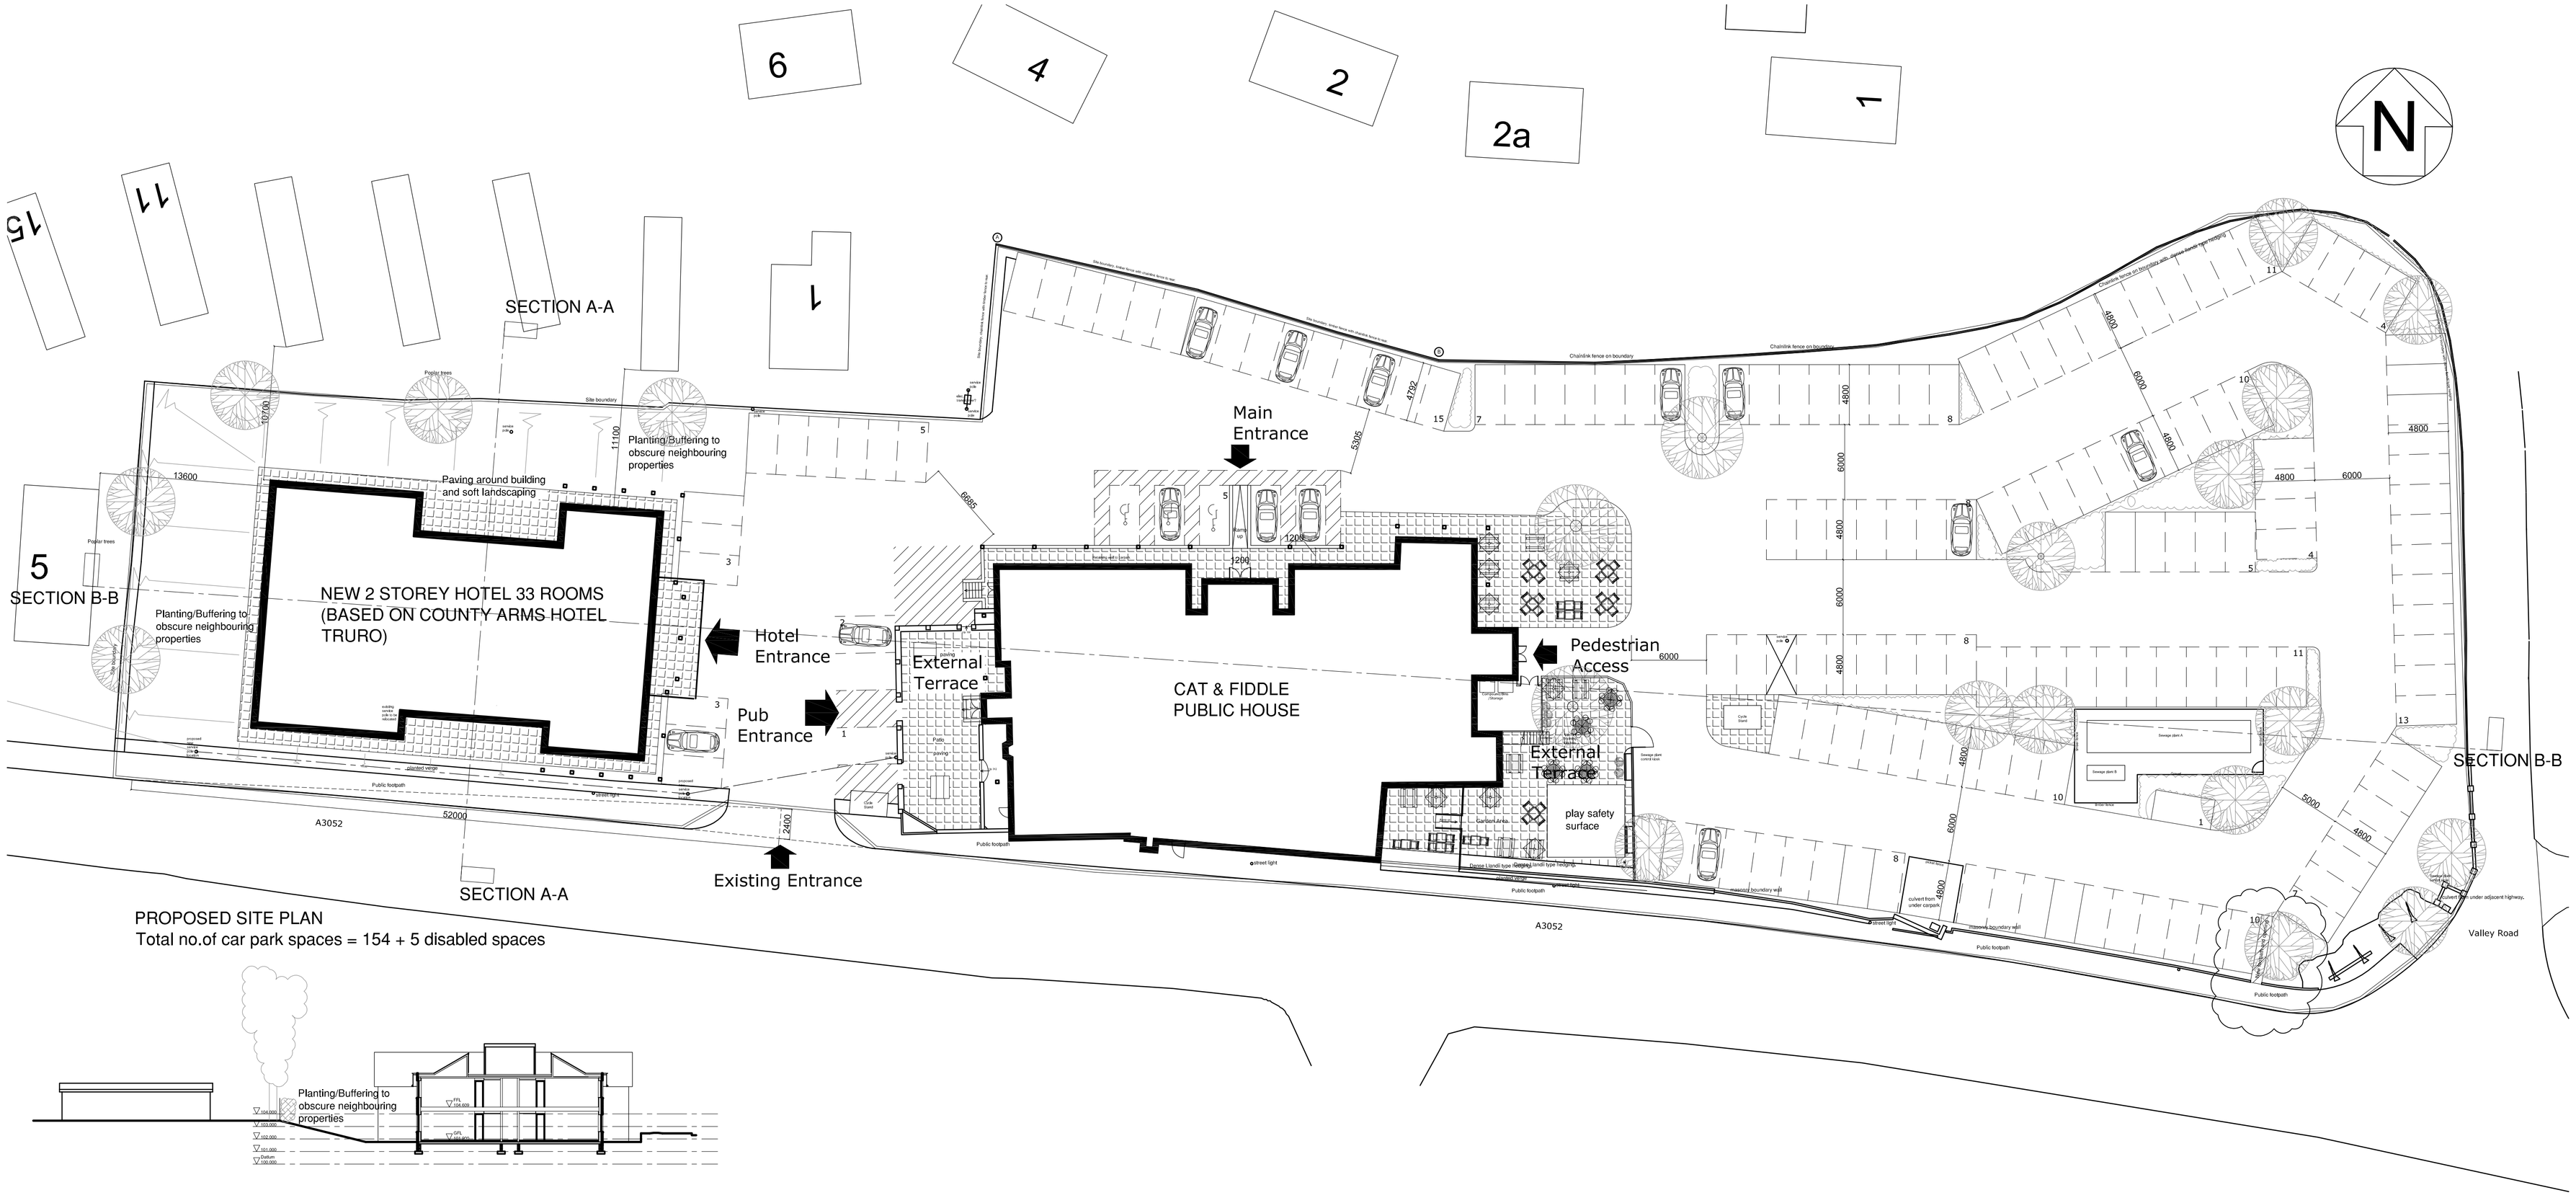


PROPOSED SITE SECTION A-A




PROPOSED SITE SECTION B-B

DRAFT


**designmanagementpartnership**
8 trade street, cardiff, cf10 5dt
T +44(0)29 2064 4829
F +44(0)29 2064 4831
E mail@designmanagementpartnership.com


notes
10m @ 1:100
5m @ 1:50
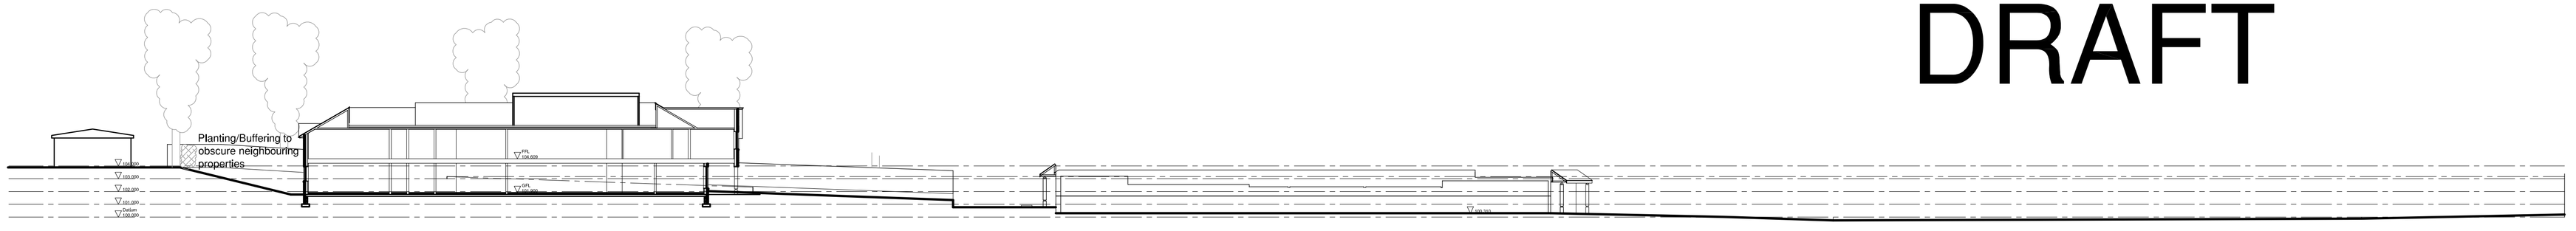
| rev | date | revision note | initials |
|---|---|---|---|
| A | 30/09/16 | Public House Floor Plan updated to suit Proposed Floor plan | CL |
| B | 15/08/17 | Hotel plan moved accordingly inline with planning consultant recommendations<br>Site Sections A-A and B-B added | CL |
| C | 25/08/17 | Valley road entrance moved, vision splay added to main road existing entrance, general notes added | CL |
| D | 12/09/17 | Valley road entrance removed, cycle stands added | CL |
| E | 21/09/17 | Car Park Layout adjusted to suit current recommendations | CL |
| F | 21/09/17 | Car Park Layout adjusted to suit awp design | CL |
| G | 25/09/17 | Car Park Layout adjusted to Main Entrance and footpath added Valley Road Junction<br>External terrace and play area changed to suit access routes | CL |
| H | 27/09/17 | Car Park Layout adjusted to suit landscape design | CL |

Figured dimensions to be used in preference to scaled sizes

All dimensions to be checked by the contractor before commencing work and any discrepancies reported to the Architect

Drawings to be read in conjunction with Structural Engineers and other consultants drawings.

This drawing is the property of **designmanagementpartnership.**


Copyright is reserved by them and the drawing is issued on the condition that it is not copied, reproduced, retained or disclosed to any unauthorised person either wholly or in part without the consent of **designmanagementpartnership.**


| scale @ A1 | drawn | check | date | status | job no | rev |
|---|---|---|---|---|---|---|
| 1/250 | cl | _ | 16/08/16 | Information | **16.011** | H |

| title | client | drawing number |
|---|---|---|
| Proposed Site Plan<br>_<br>_<br>_ | Cat and Fiddle<br>Clyst St. Mary<br>Exeter EX5 1DP<br>St. Austell Brewery | **203** |