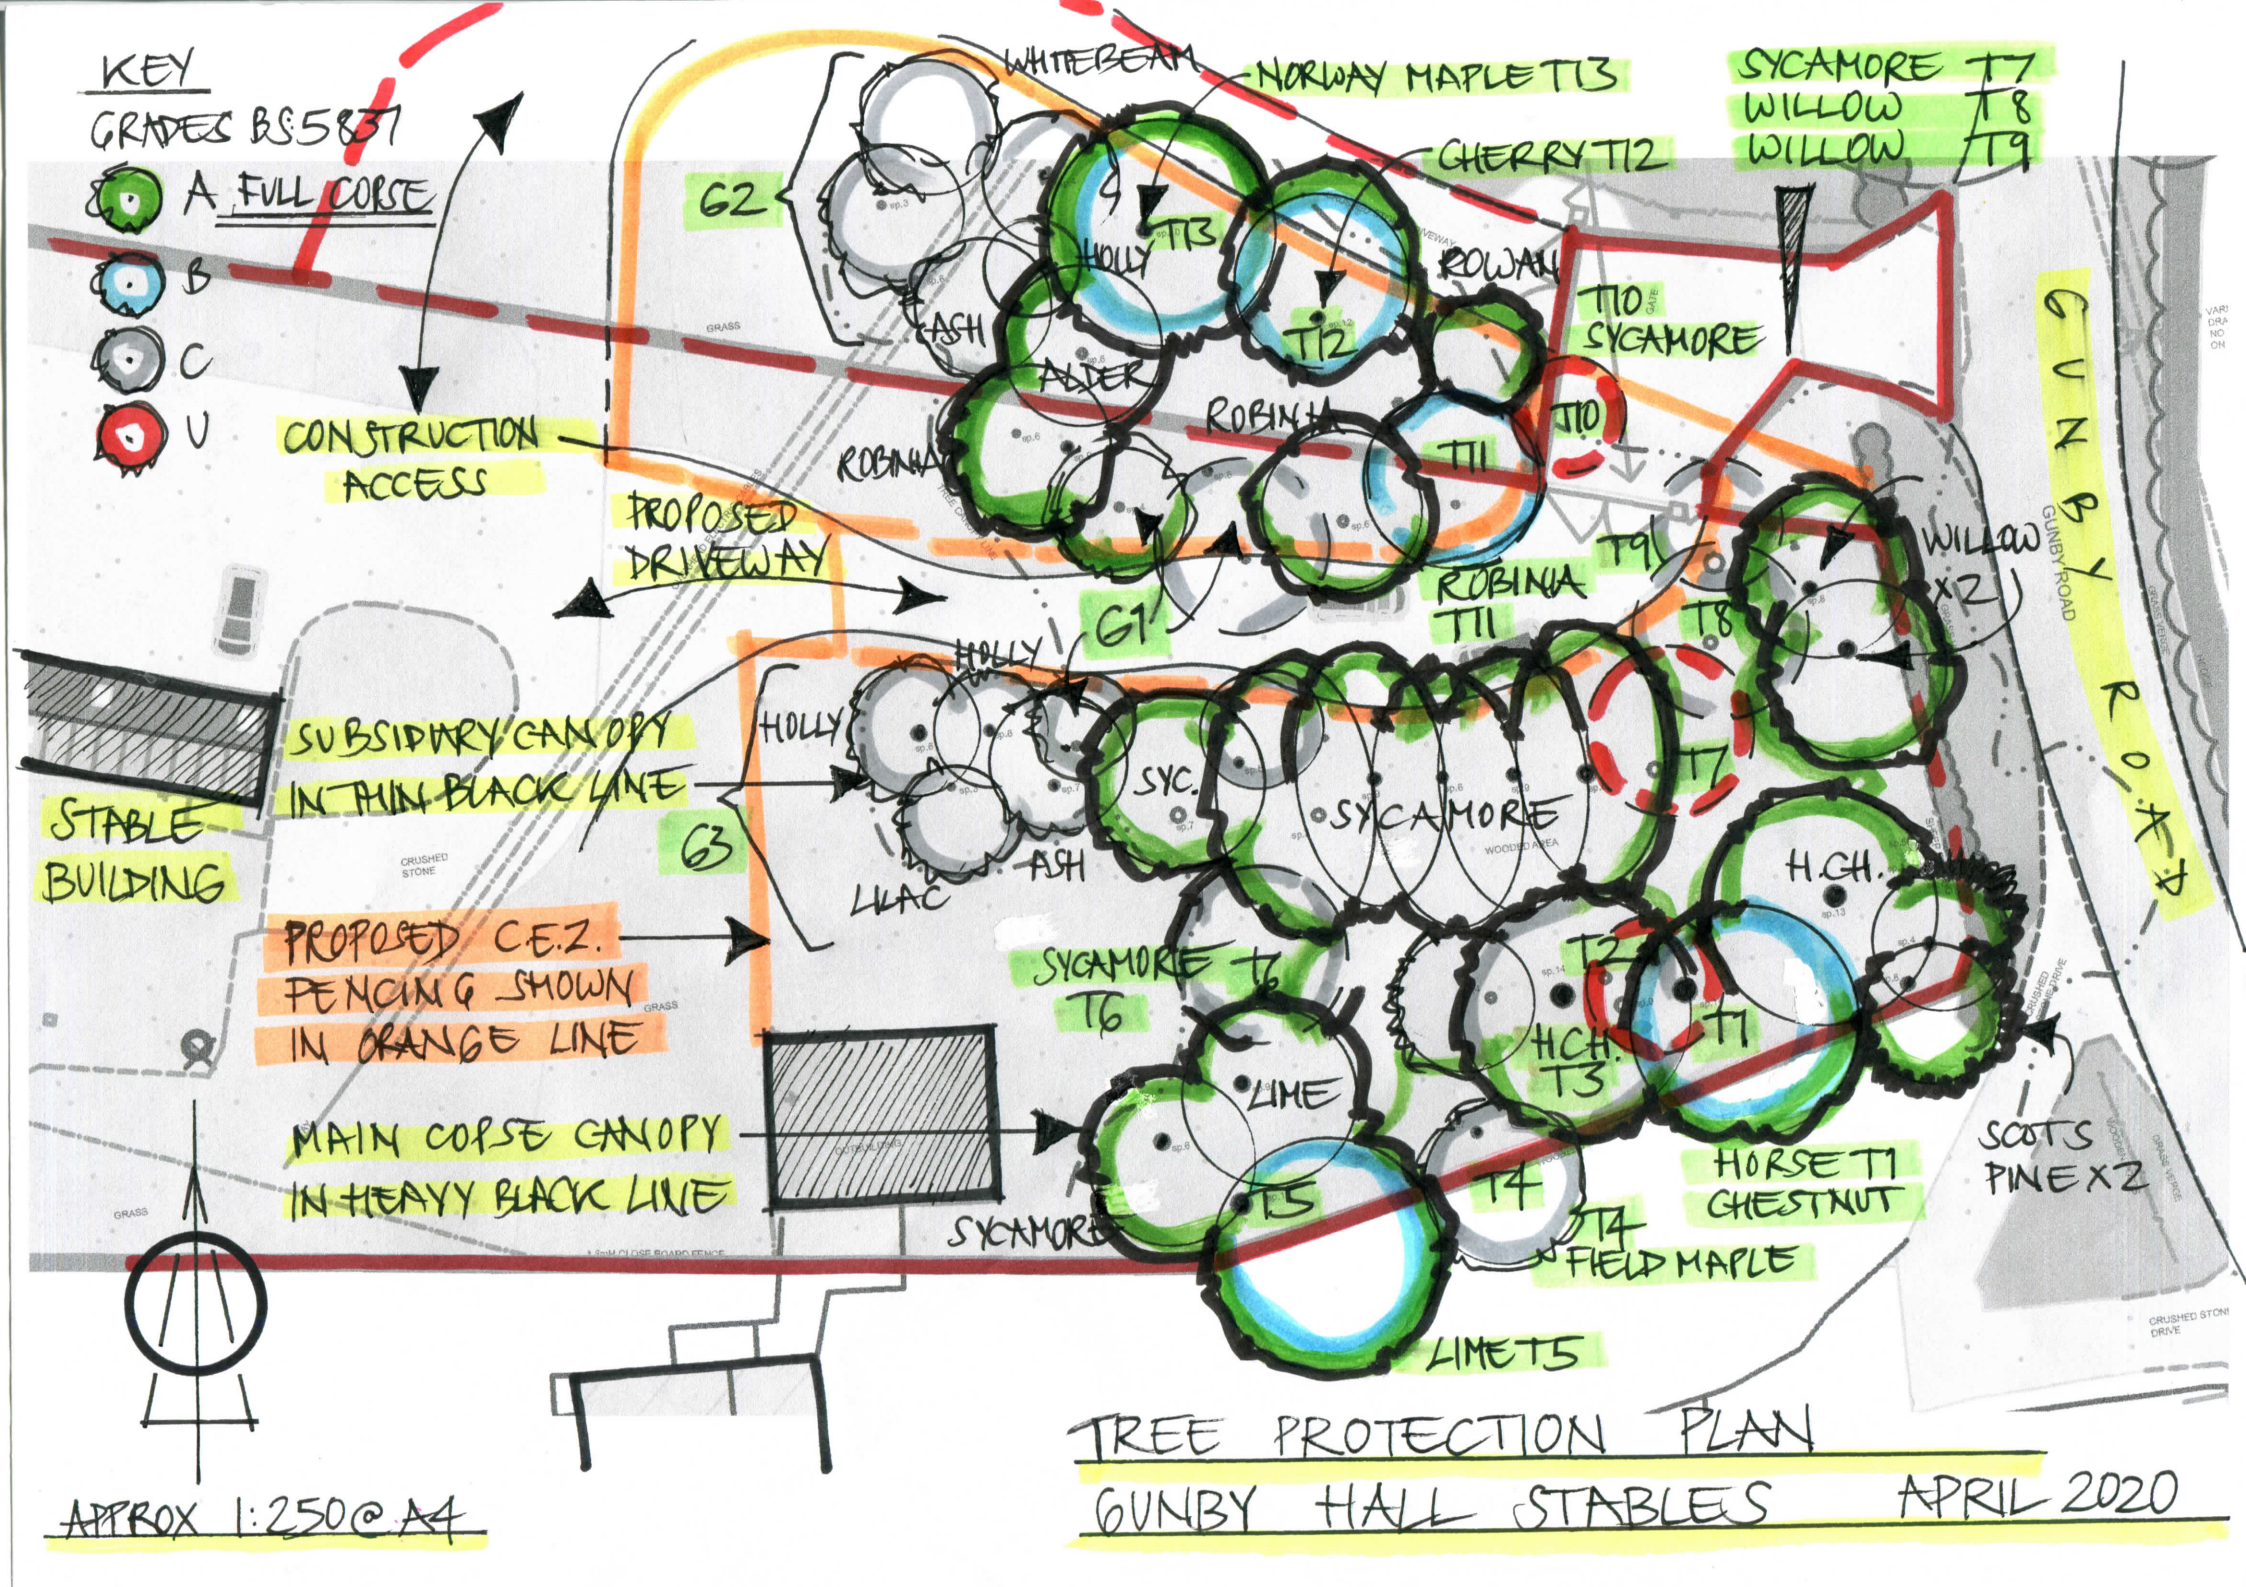
KEY
GRADES BS5837
A FULL CORSE
B
C
U
CONSTRUCTION ACCESS
PROPOSED DRIVEWAY
SUBSIDIARY CANOPY IN THIN BLACK LINE
STABLE BUILDING
PROPOSED C.E.Z. FENCING SHOWN IN ORANGE LINE
MAIN COPSE CANOPY IN HEAVY BLACK LINE
WHITEBEAM
NORWAY MAPLE T13
CHERRY T12
SYCAMORE T7
WILLOW T8
WILLOW T9
G2
G1
G3
HOLLY
T13
ROWAN
T10 SYCAMORE
ASH
ALDER
T12
ROBINIA
T11
T10
T9
WILLOW X2
T8
SYC.
SYCAMORE
T7
LILAC
SYCAMORE T6
T6
T2
H.CH.
T3
T1
LIME
T5
T4
HORSE T1 CHESTNUT
SCOTS PINE X2
T4 FIELD MAPLE
LIME T5
GUNBY ROAD
GRASS
CRUSHED STONE
1.8m CLOSE BOARD FENCE
APPROX 1:250@A4
TREE PROTECTION PLAN
GUNBY HALL STABLES
APRIL 2020