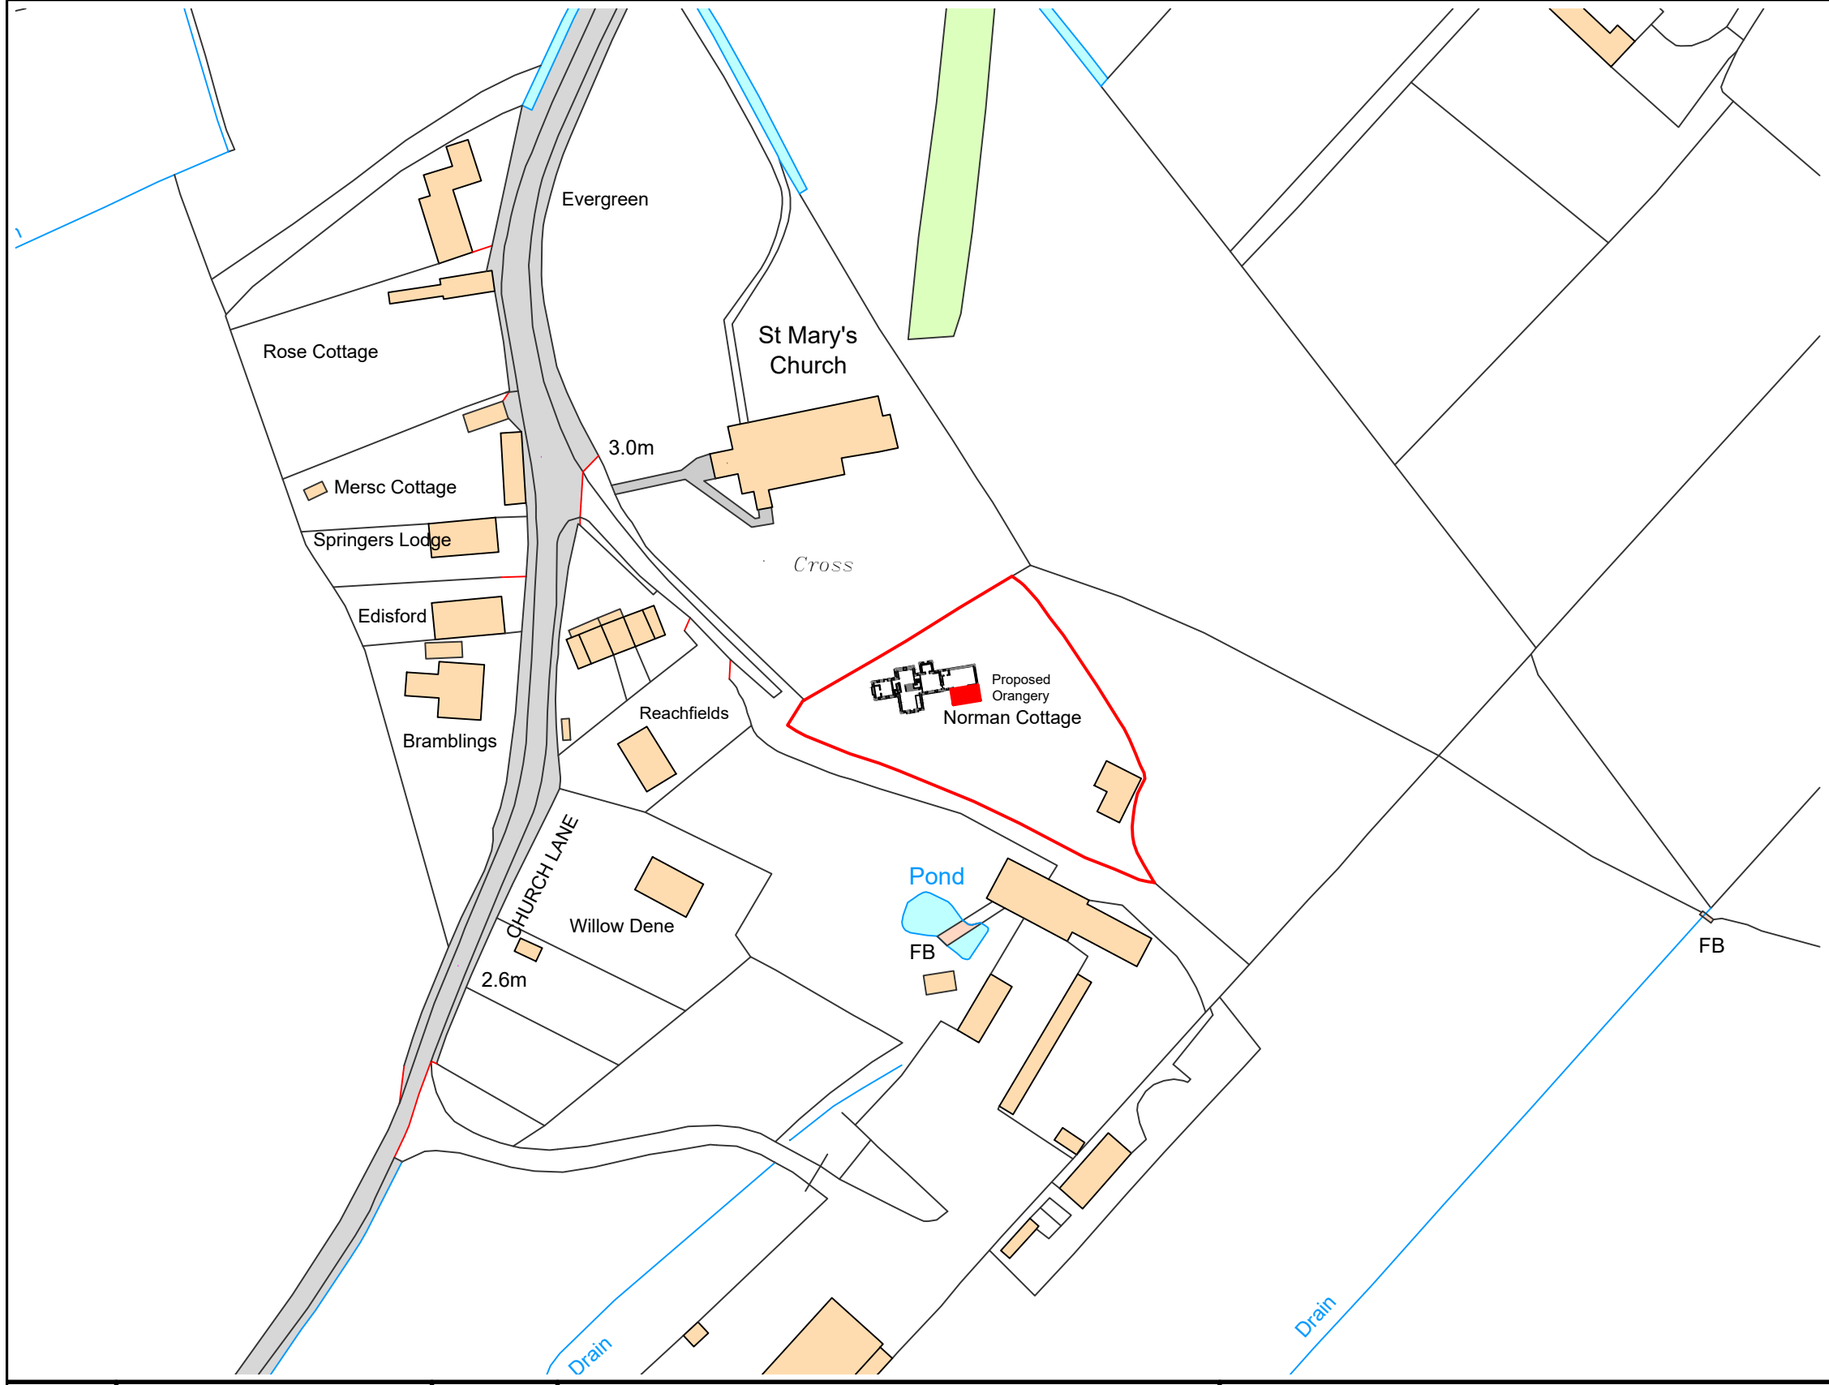

			Client: Mr & Mrs P. Buck	Job title: Norman Cottage, Church Lane, Marshchapel	Blackburn Wigglesworth & Associates CONSULTING ENGINEERS NORMAN COTTAGE, CHURCH LANE, MARSHCHAPEL, DN36 5TW TEL.(01937) 585261 FAX.(01937) 580122
			Architect	Drawing title: New Orangery Extension, Site Block Plan	chkd. –; date Mar 2022; scale 1:1250 @ A3; drawn PB
revision suffix	Revision details	Date			Drawing No. NC/2022/3 –