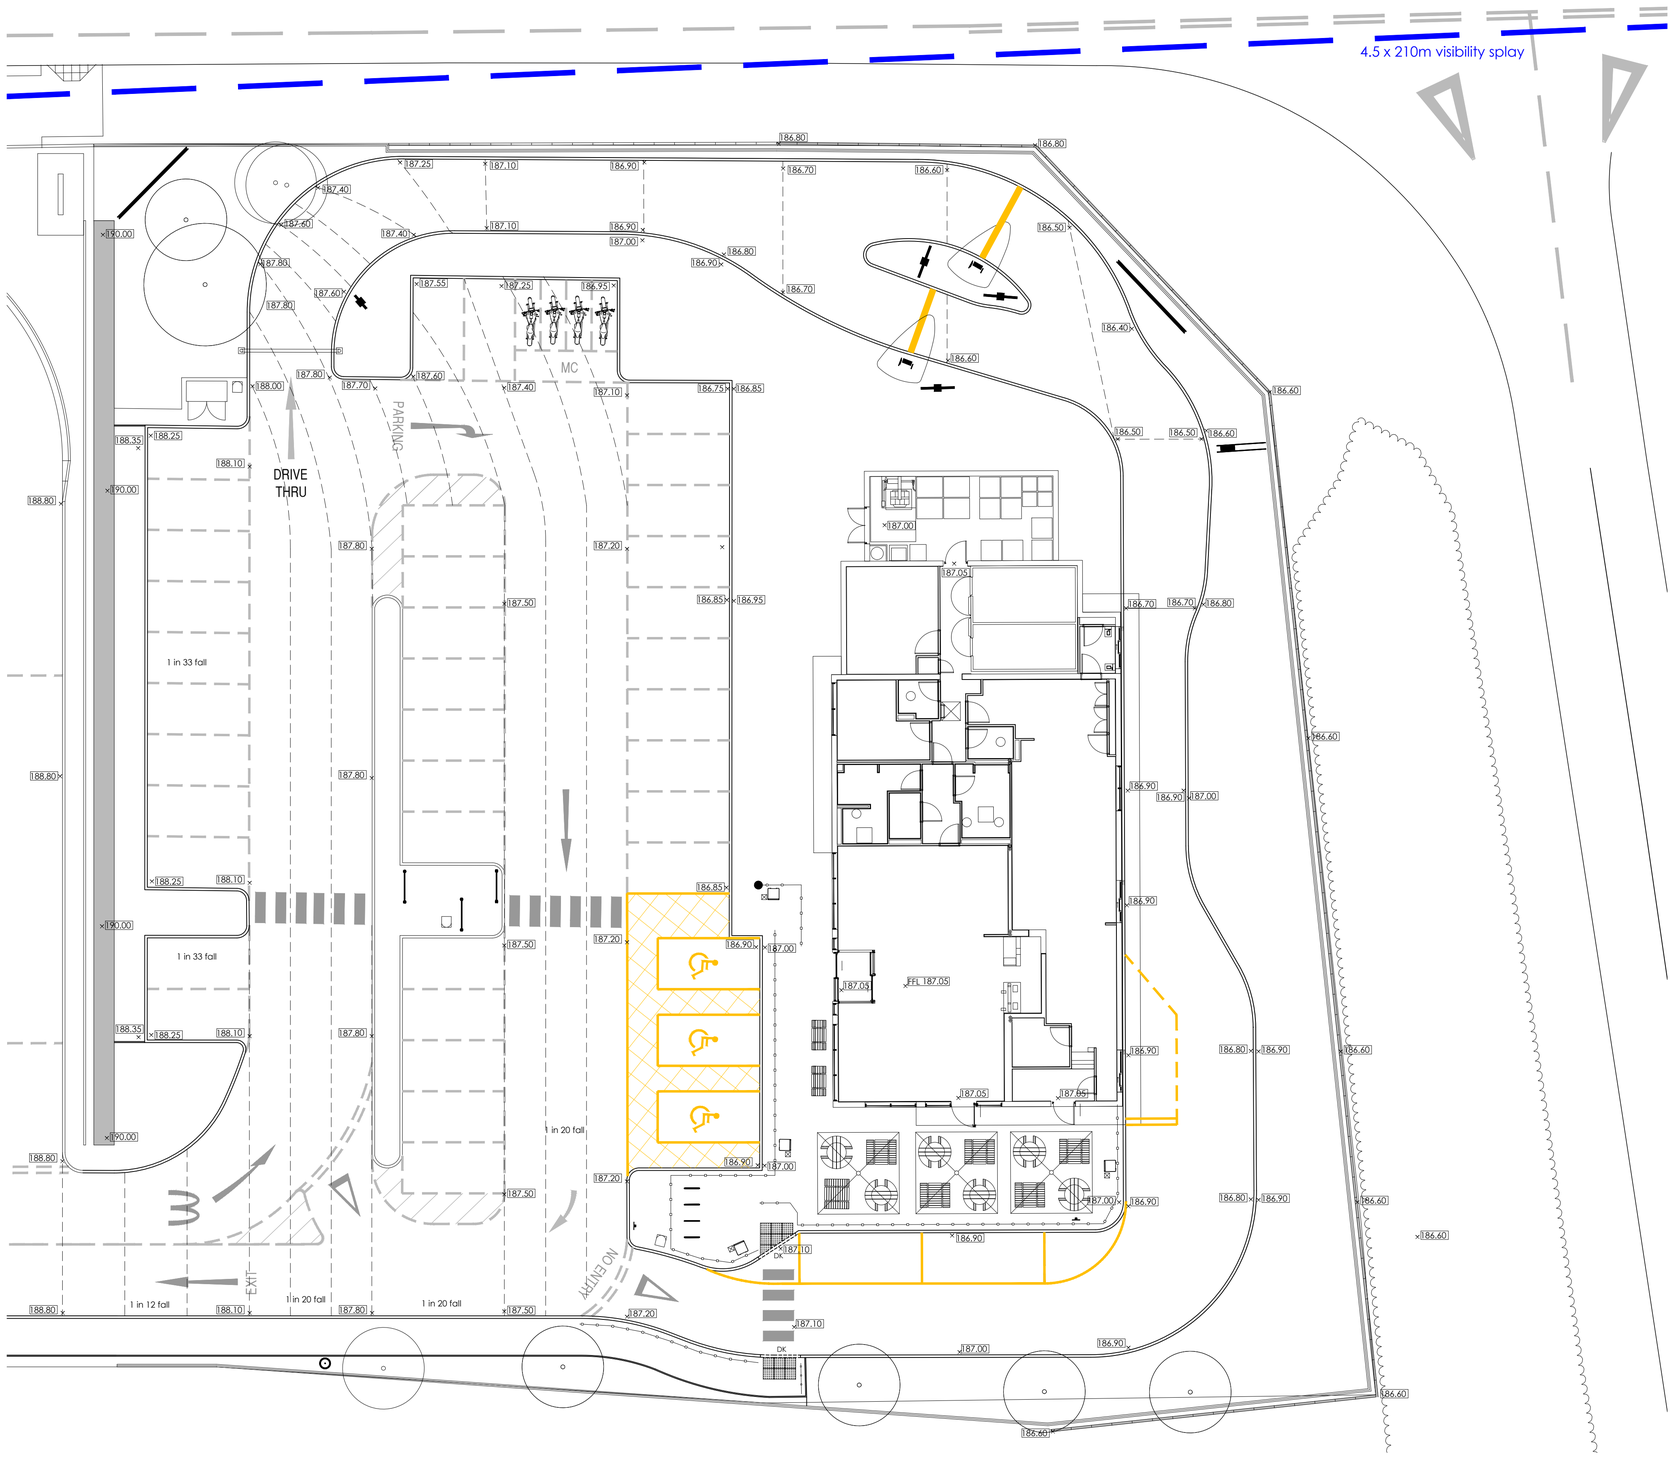

PROPOSED SITE LEVELS - McDONALDS ONLY
SCALE 1:150

1:150 Scale Bar (Metres)
0 1 2 3 4 5 10

LEVELS KEY

187.80 × PROPOSED LEVEL

NORTH

rev	date	by	description
A	29/01/21	DB	Levels key added.
~	20/01/21	DB	Drawing created.

CLIENT
SGN Limited
3 C Twyford Court, High Street
Dunmow, CM6 1AE

PROJECT LOCATION
Blairadam Forrest Services
Kelty, Fife (B914)
Scotland KY4 0JR

DRAWING
Proposed Site Redevelopment
Proposed Site Levels - McDonalds Only

PLANNING

Wyeth Projects Services
The Cart Shed, Amberley Court,
Amberley Lane, Milford, Surrey,
GU8 5EB, United Kingdom
Tel: +44 (0)1483 424704
Email: enquires@wyethprojects.com
© This drawing is the copyright of WYETH PROJECTS SERVICES Ltd.

Date:	Draw By:	A1 original plot size
January 2021	DB	
Scale:	Dwg No:	Rev:
1:150	WPS-SGN-002-P-14	A

CAD file ref: Kelty - WPS-SGN-002_PLANNING_Rev 08.dwg