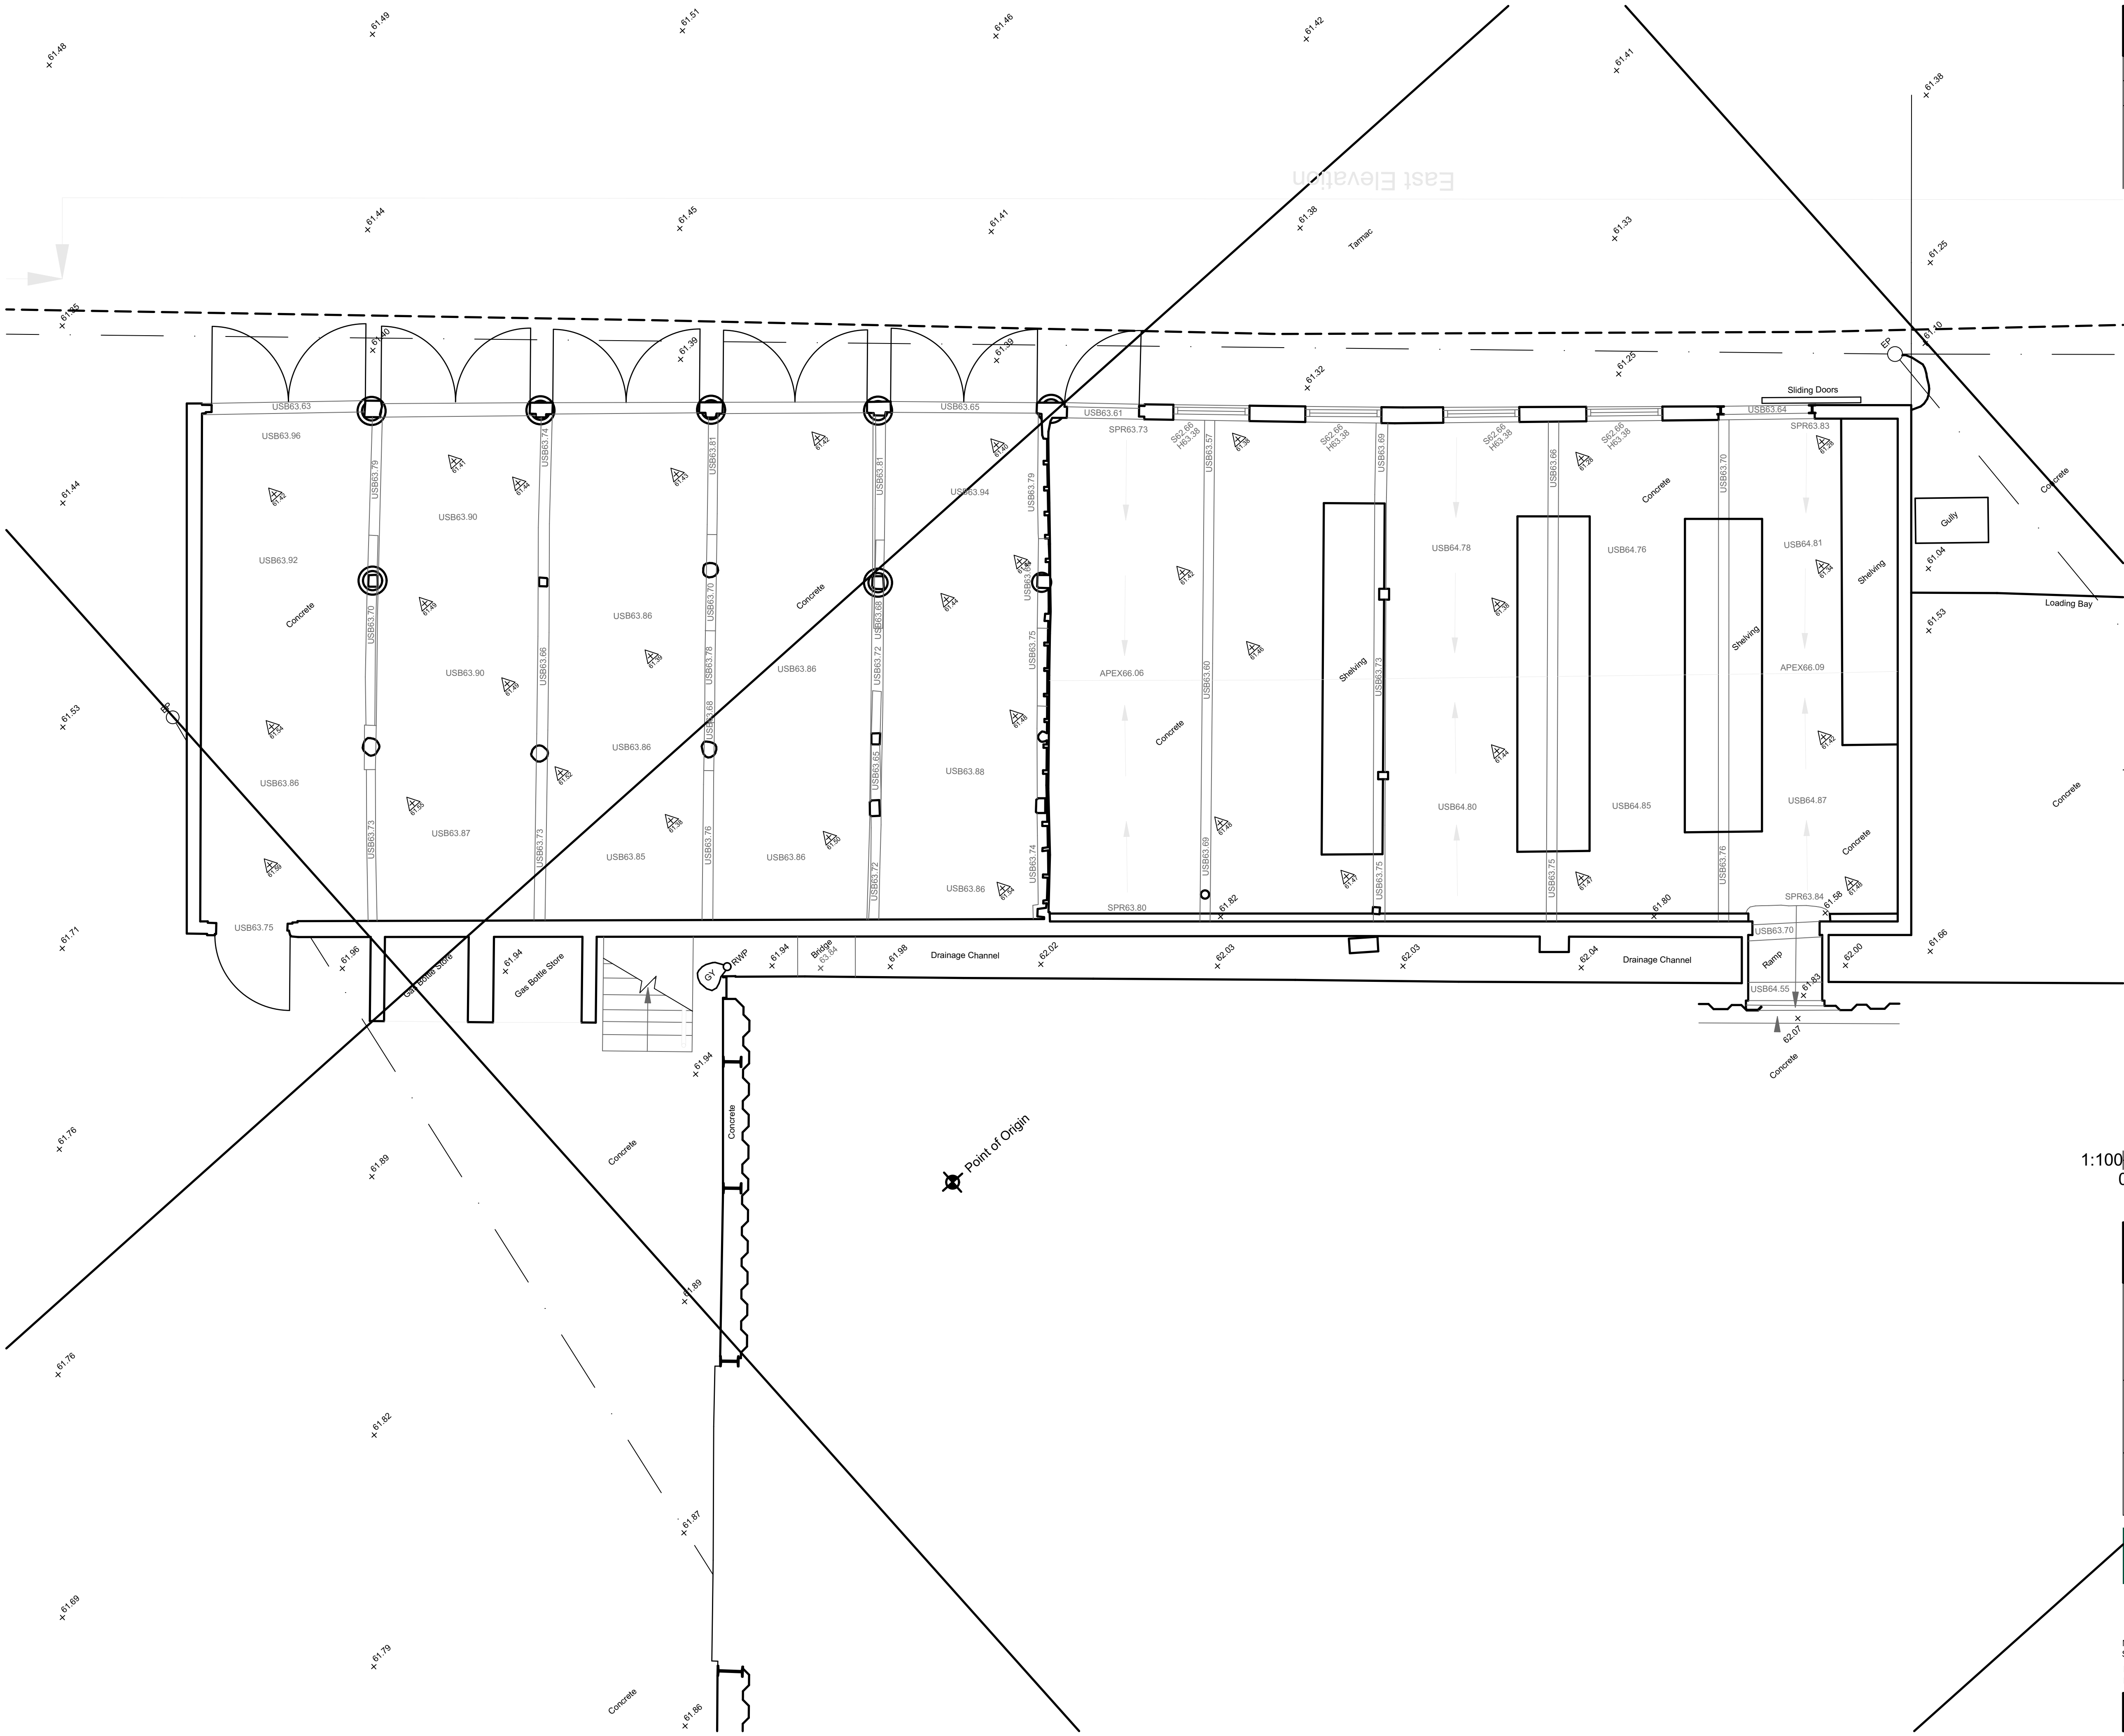

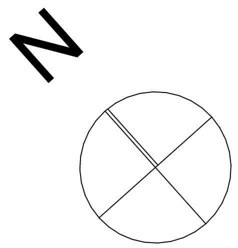

Planning

Issue Status: Planning

This drawing is copyright. Only figured dimensions to be worked to.

Revision		Drawn	Check	Date
A	Issue for Planning	JW	FH	07.03.22
B	Note revised.	JW	FH	04.04.22

NOTE

Existing topographical data and survey drawings prepared and issued by surveyor.

1:100 — 0 1000 2000 3000 4000 5000mm

client: Mr W. Scott

project: Barn Conversion
Bedingfield Hall Farms
Eye, Suffolk, IP23 7LJ

drawing: Existing Ground Floor

date: 17/02/2022 | scale: 1:100 @ A3
drawn: JRW | check: FIH

BROWN & Co
ARCHITECTURE + PLANNING
www.brown-co.com

Norwich 01603 629871 | Brigg 01652 654833
St Neots 01480 213811 | Banbury 01295 273555

Brown & Co Registered Office: The Atrium, St. George's Street, Norwich, Norfolk, NR3 1AB.
Registration no: OC302092. Registered in England & Wales.

22	040232	006	B