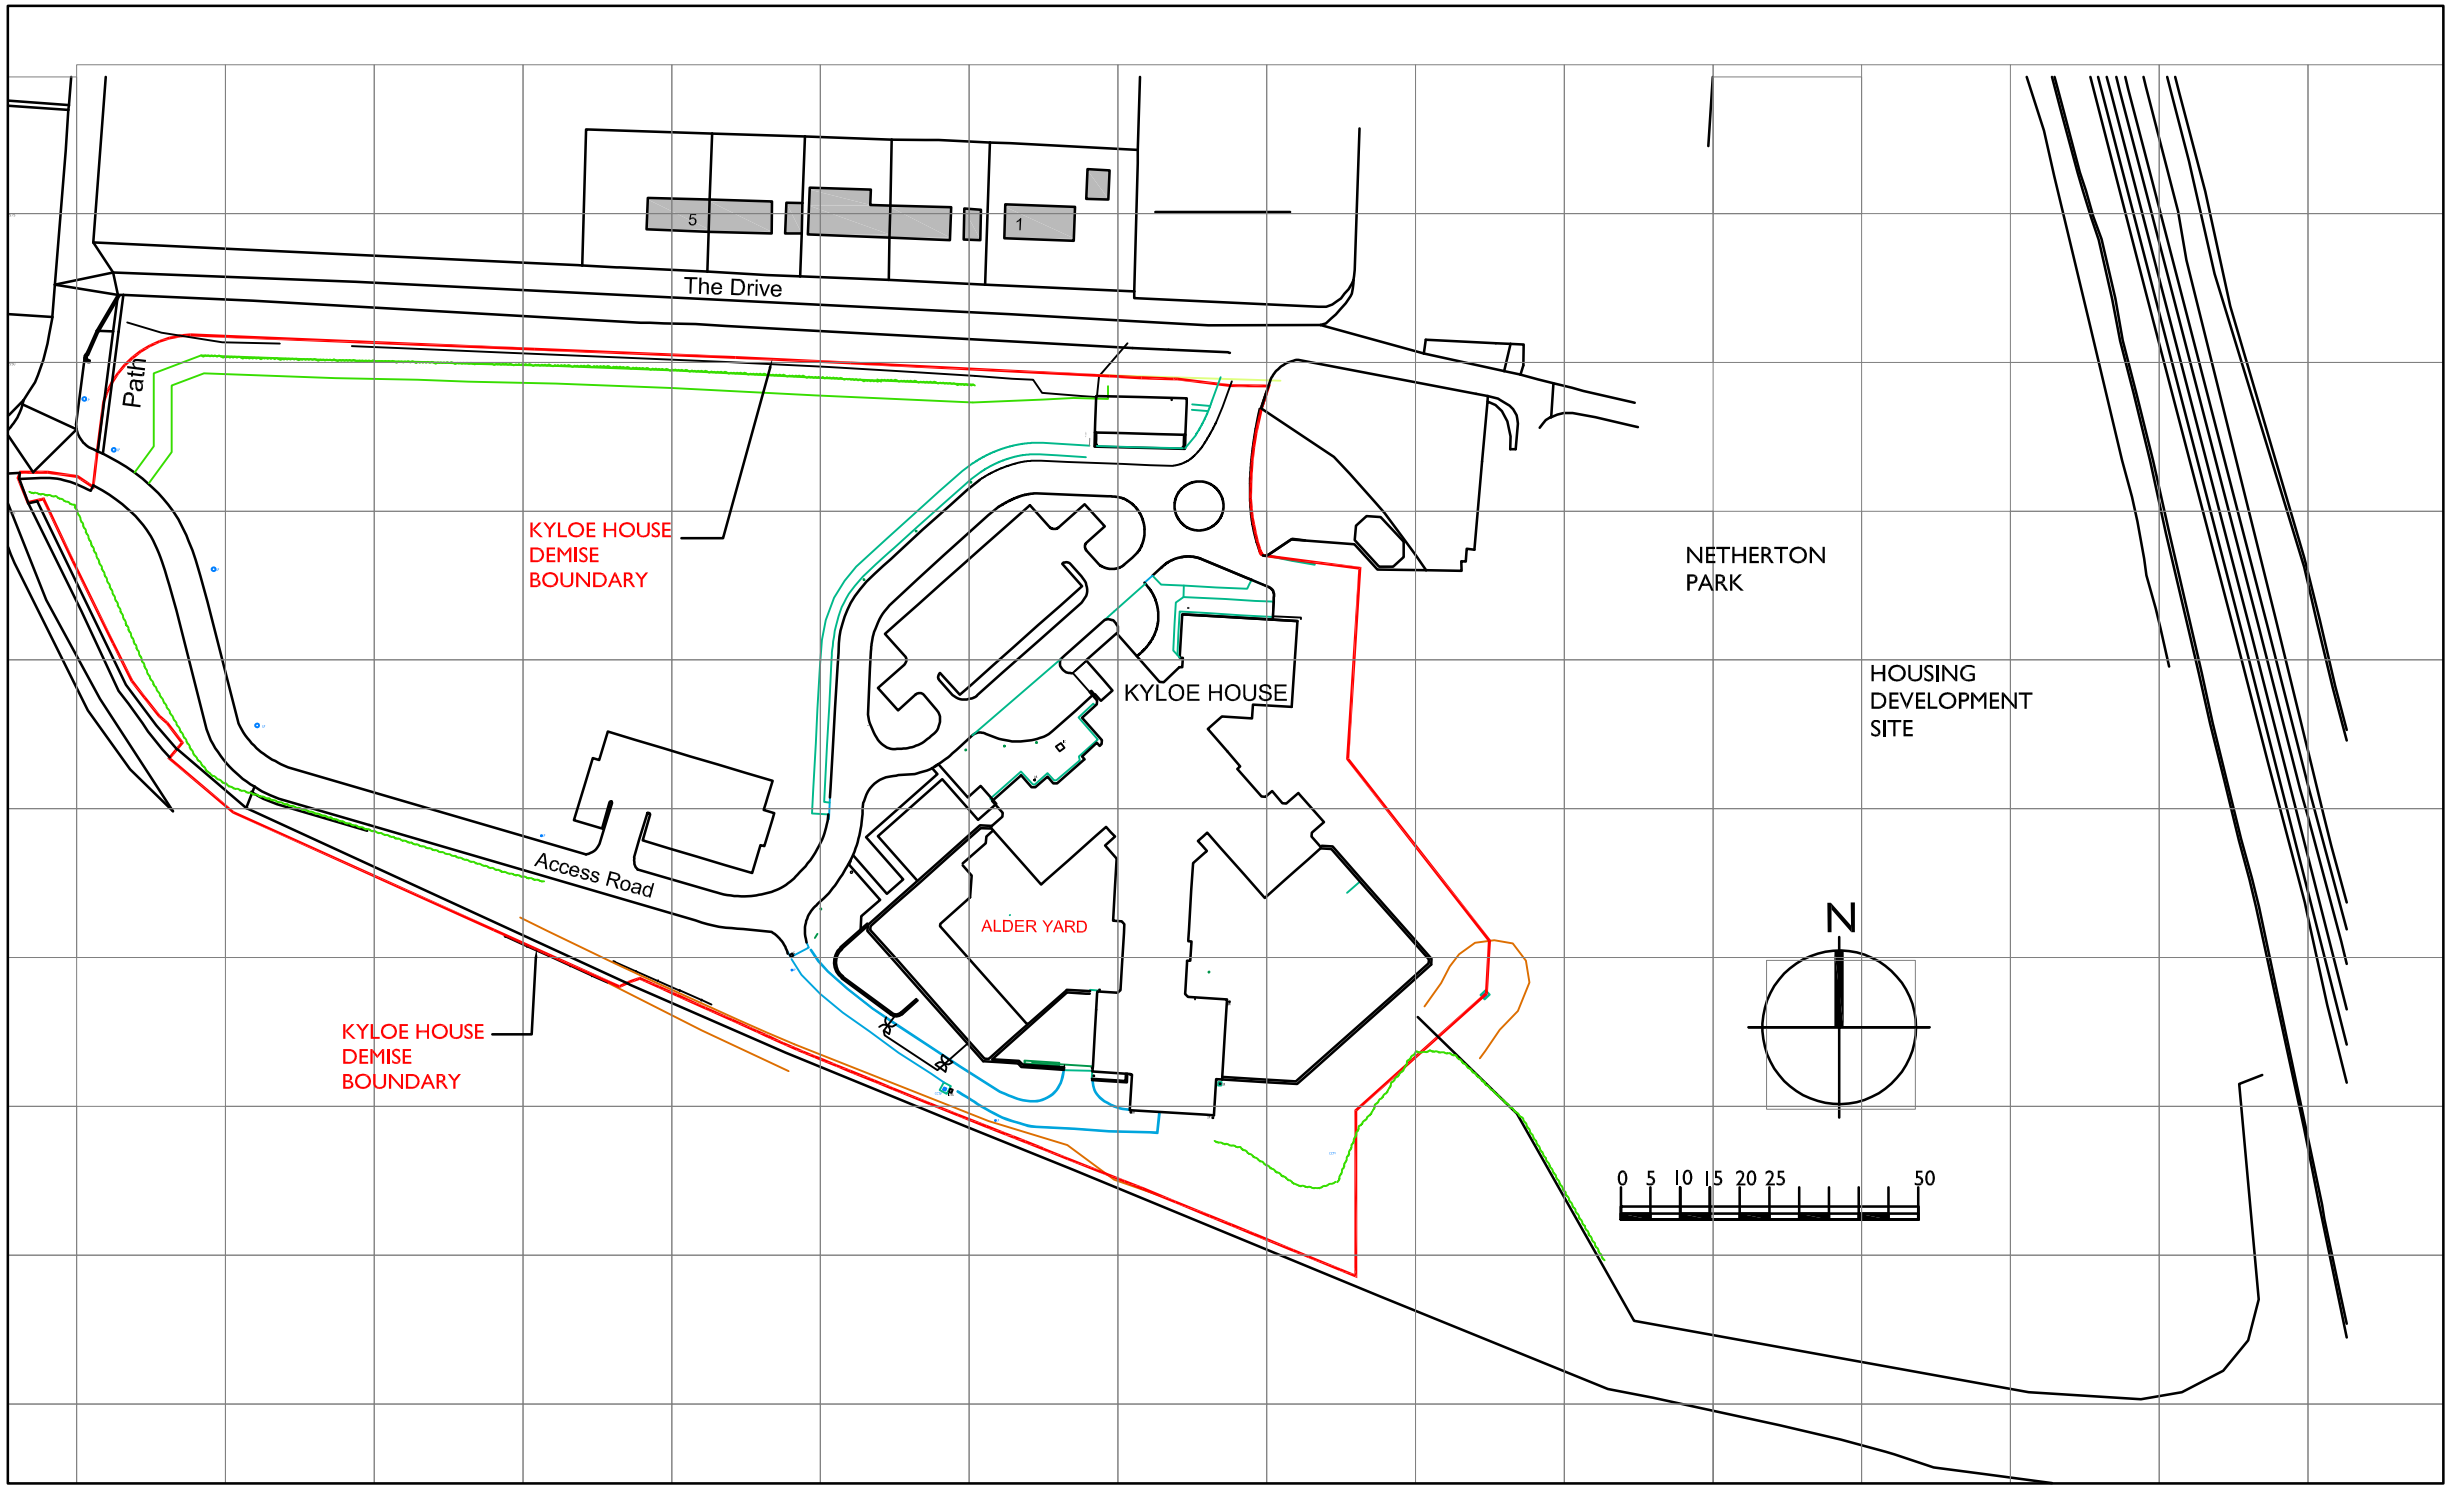

REVISION	AMENDMENTS	DATE	CHKD

KYLOE HOUSE
NETHERTON PARK
NORTHUMBERLAND COUNTY COUNCIL

SCALE 1:1250 A3

CONTRACTORS MUST VERIFY ALL DIMENSIONS ON SITE BEFORE COMMENCEMENT OF ANY WORK OR PREPARING MANUFACTURING DRAWINGS
DO NOT SCALE FROM THIS DRAWING
ANY DISCREPANCIES ON THIS DRAWING ARE TO BE NOTIFIED TO THE ARCHITECT IMMEDIATELY
HATTRELL DS ONE ARCHITECTS LLP COPYRIGHT

DATE OCT 19	DRAWN BY TB
APPROVED BY	ISSUED TO SITE

LOCATION PLAN
KYLOE HOUSE

1014-LO4

TIM BEECH ARCHITECTS LTD
13 LOSTOCK AVE, POYNTON CHESHIRE SK12 1DR
TELEPHONE 01625 875110
e-mail: tim@tbarchitects.co.uk