UK Planning Maps

Map data

English Cottage, Obley, Bucknell, SY7 0BZ

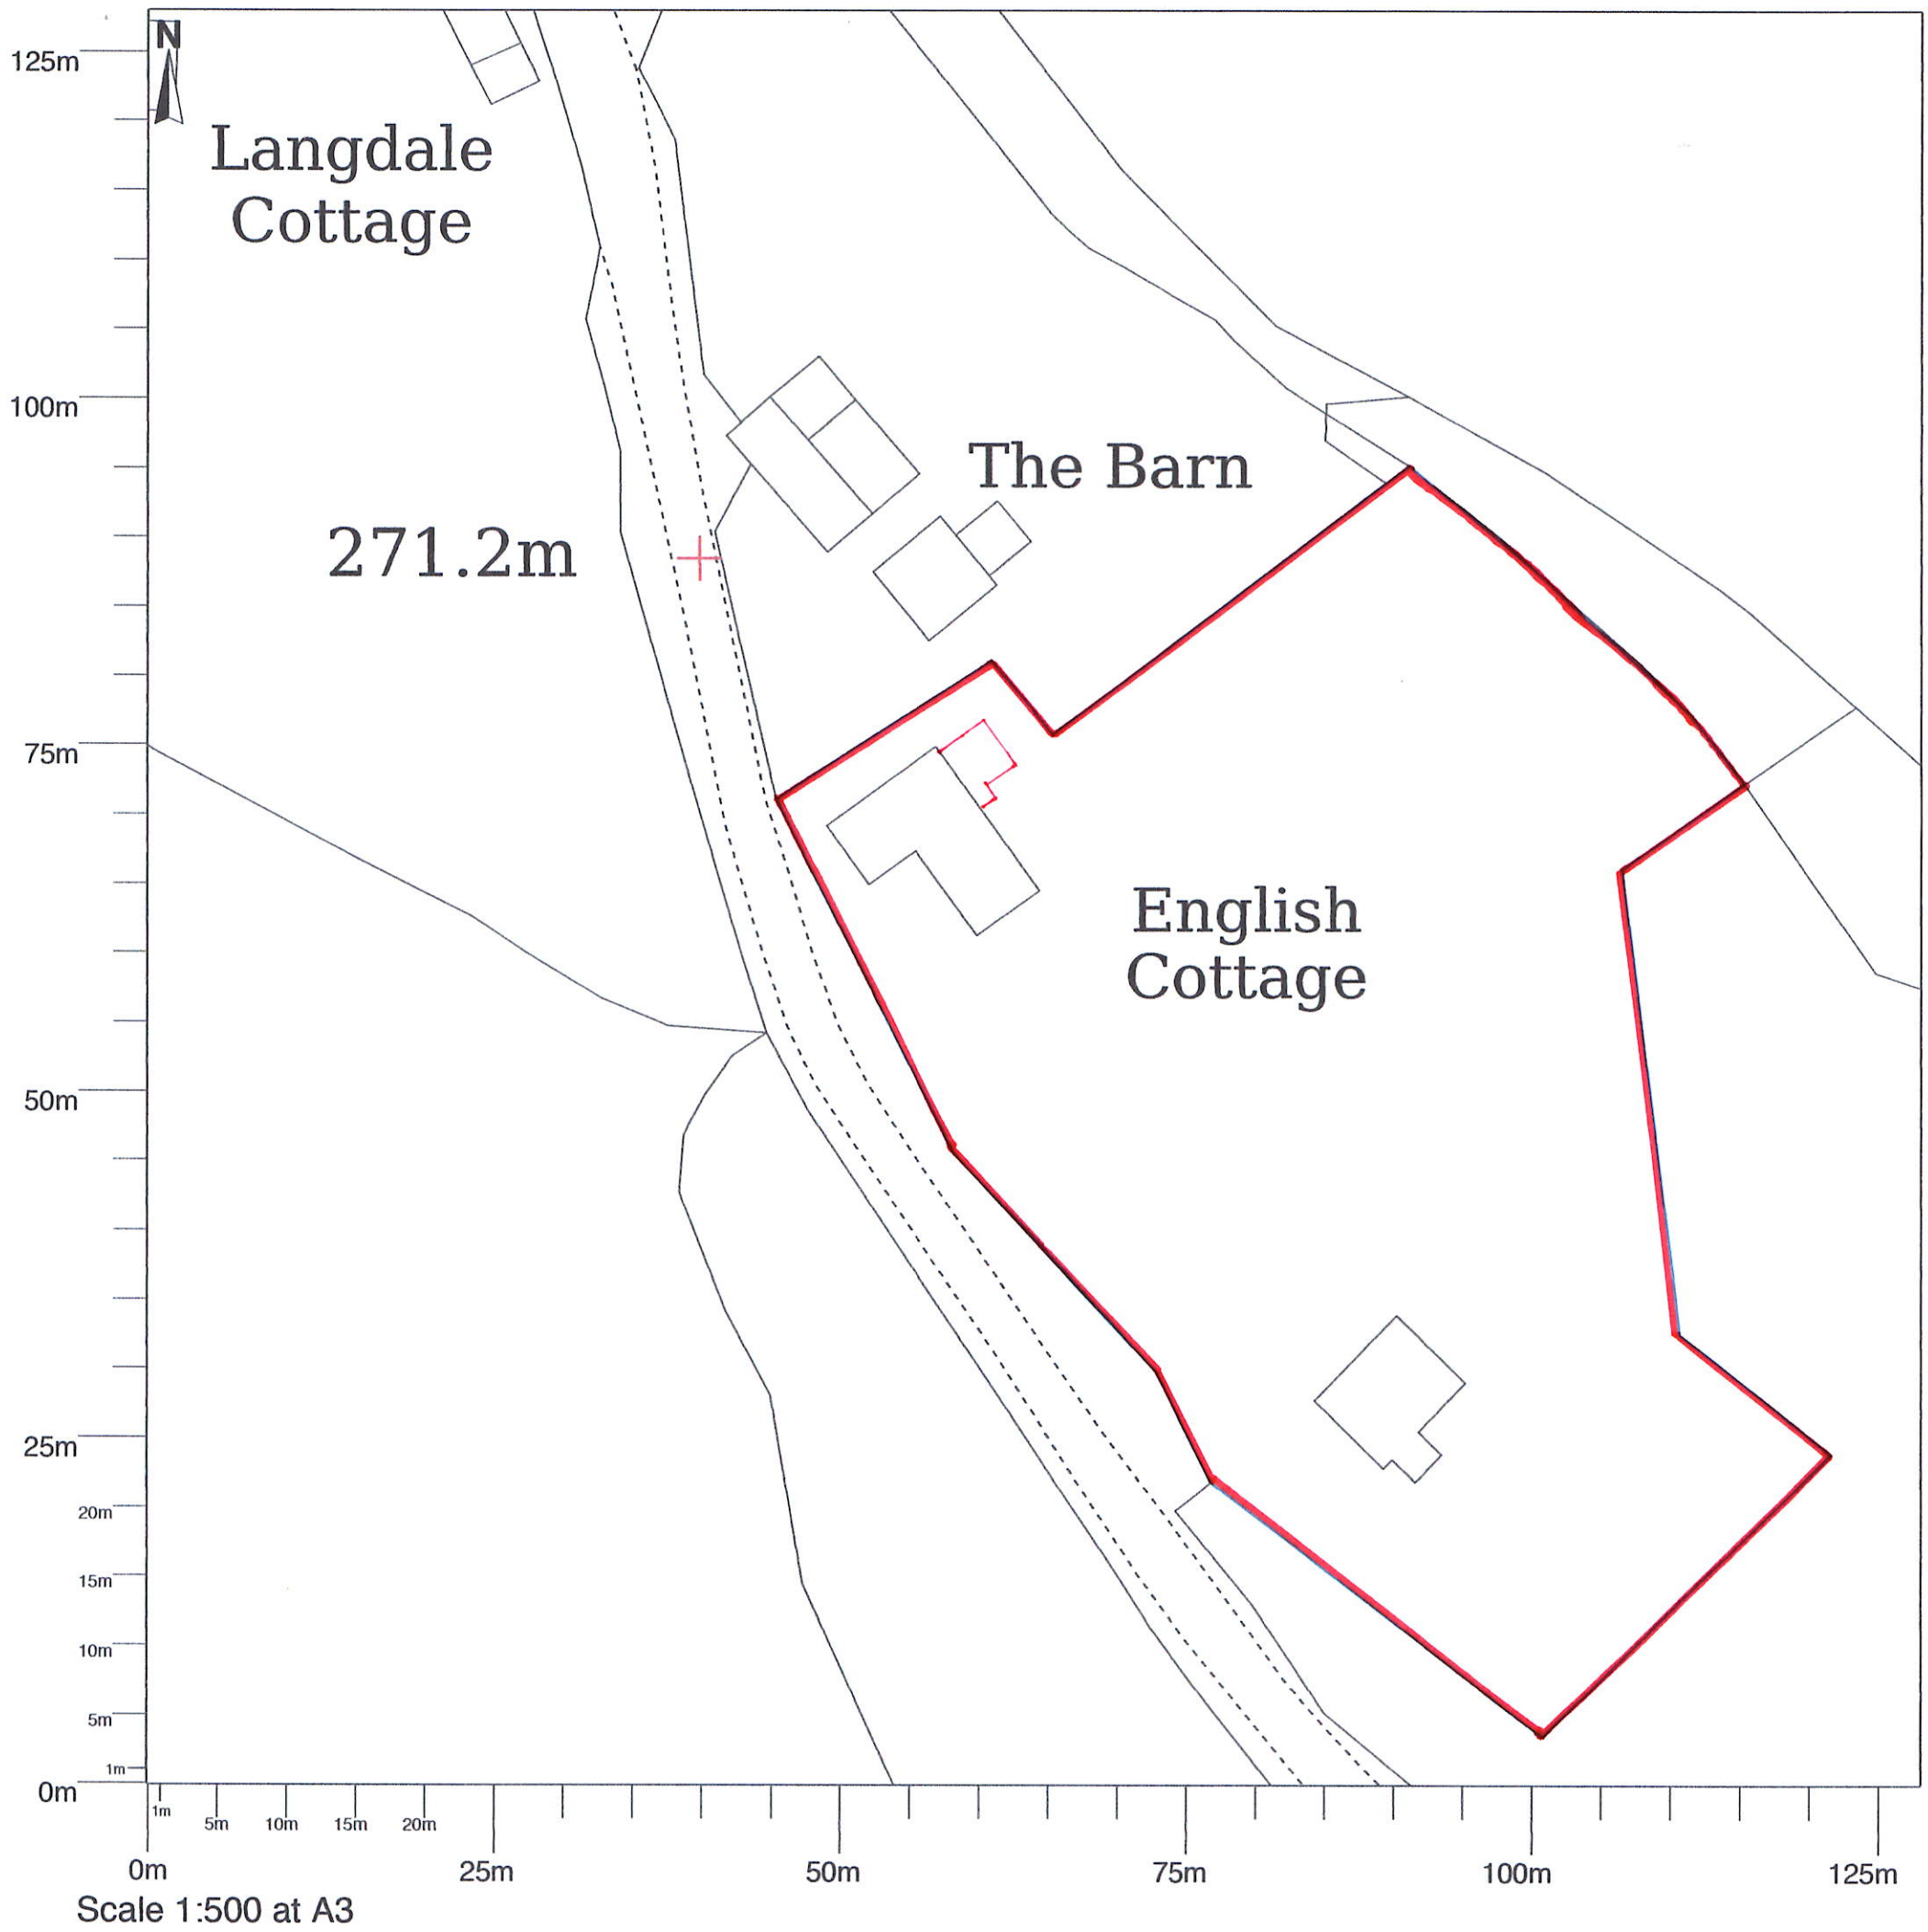

Scale 1:500 at A3

Map area bounded by: 332900,277577 333028,277705. Produced on 07 April 2022 from the OS National Geographic Database. Reproduction in whole or part is prohibited without the prior permission of Ordnance Survey. © Crown copyright 2022. Supplied by UKPlanningMaps.com a licensed OS partner (100054135). Unique plan reference: a3128/uk/780537/1055727