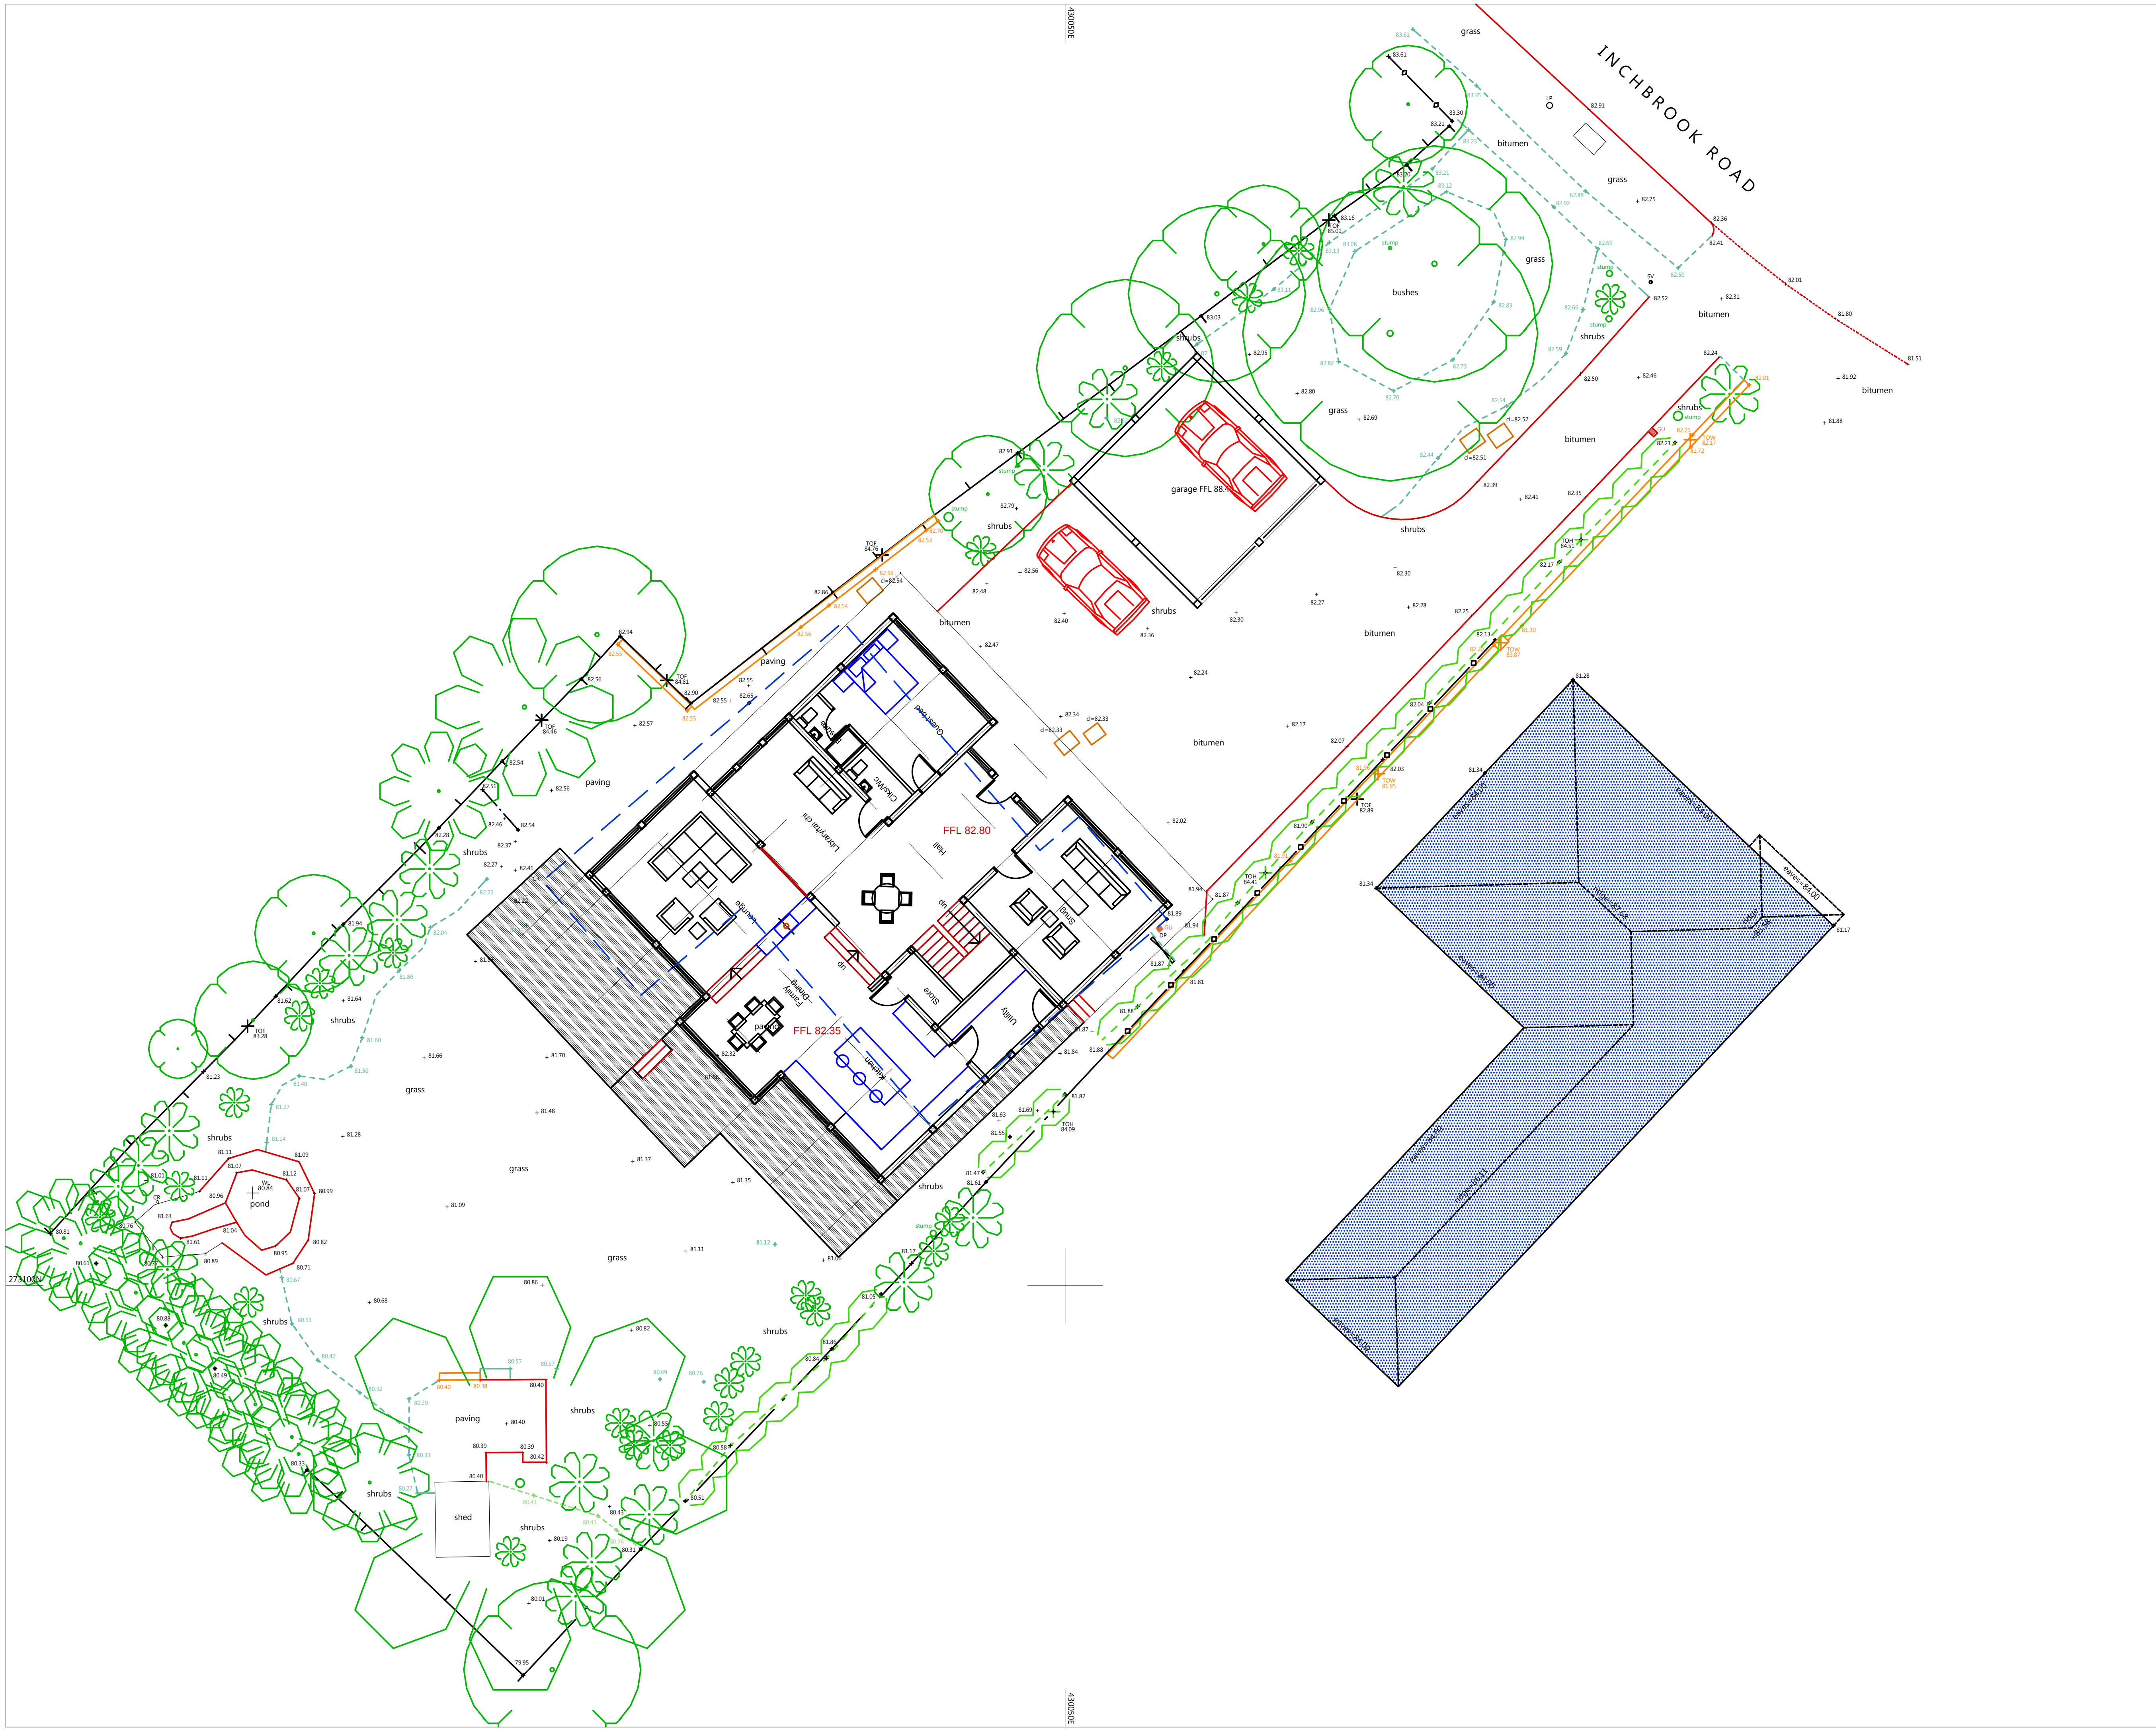

Symbol & Abbreviation Key.

- BARBED WIRE FENCE
- POST & RAIL FENCE
- CLOSE BOARD FENCE
- RAILINGS
- CHAIN LINK FENCE
- OTHER FENCE
- KERB
- DROPPED KERB
- GULLY CHANNEL
- TOP / BOTTOM OF BANK
- FOLIAGE
- DITCH
- VERGE
- OVERHEAD CABLES
- GATE
- HEDGE
- TREE - BROAD LEAVED
- TREE - CONIFEROUS
- BUSH
- BUILDING
- BOREHOLE
- SURVEY STATION
- ORDNANCE SURVEY BENCH MARK

A/C	AIR CONDITIONING UNIT	KO	KERB OFFLET
AV	AIR VALVE	LC	LIGHTING COLUMN
BOL	BOLLARD	LP	LAMP POST
BH	BOREHOLE	NP	NAME PLATE
BL	BED LEVEL	NB	NOTICE BOARD
BM	BENCH MARK	PR	PIPE RISER
BT	BRITISH TELECOM	RP	RODDING POINT
CTV	CABLE TV	RS	ROAD SIGN
CL	COVER LEVEL	SP	SIGN POST
CR	CABLE RISER	SV	STOP VALVE
DP	DOWN PIPE	TL	TRAFFIC LIGHT
ER	EARTH ROD	TP	TELEGRAPH POLE
EP	ELECTRICITY POLE	TOF	TOP OF FENCE
EM	ELECTRICITY MARKER	TOH	TOP OF HEDGE
FB	FUSE BOX	TOR	TOP OF RAILINGS
FH	FIRE HYDRANT	TOS	SERVICE LEVEL
FP	FENCE POST	TOW	TOP OF WALL
FL	FLOOR LEVEL	UTL	UNABLE TO LIFT
GV	GAS VALVE	VM	VALVE MARKER
GM	GAS MARKER	VP	VENT PIPE
GU	GULLY	WL	WATER LEVEL
HM	HYDRANT MARKER	WM	WATER MARKER
IL	INVERT LEVEL	WO	WASH OUT

General.

This survey has been prepared with a scaling accuracy for a plot at a scale of 1:200.

All tree heights and spreads are approximate. We have tried to identify tree types, however if tree species are critical specialist advice should be gained.

Drainage pipe sizes have been measured from the surface. Chamber access has not been gained for safety reasons, therefore sizes should be regarded as approximate.

Some detail may have been omitted due to parked vehicles.

SCALE

1 0.5 0 1 2 3 4 5m.

273100N

MAB Architecture

Mike Butterworth Dip Arch. R.I.B.A Chartered Architect
3 Alpha House, Farmer Ward Road, Kenilworth CV8 2ED
Tel:01926 859007

Description:

PROPOSED REPLACEMENT DWELLING

INCHBROOK ROAD
KENILWORTH

PROPOSED SITE PLAN
BUTTERFLY HUF 450 SETDOWN

1:100@A1
Scale: 1:200@A3 Date: 08/21 Drawn: MAB
2018/27