General Notes

Scale from this drawing for planning purposes only.

Contractors are to check all dimensions on site prior to any contruction work beginning.

This drawing, and all others associated with it, remain the property of King Architecture & Design and are not to be reproduced or amended without the written consent of King Architecture & Design.

Unauthorised use for any purpose is prohibited.

All work undertaken in collaboration with this drawing is to be undertaken to conform to current building regulations and all current building legislation, if divergencies from statuatory requirements are shown on the drawings then these should be reported to King Architecture & Design immediately.

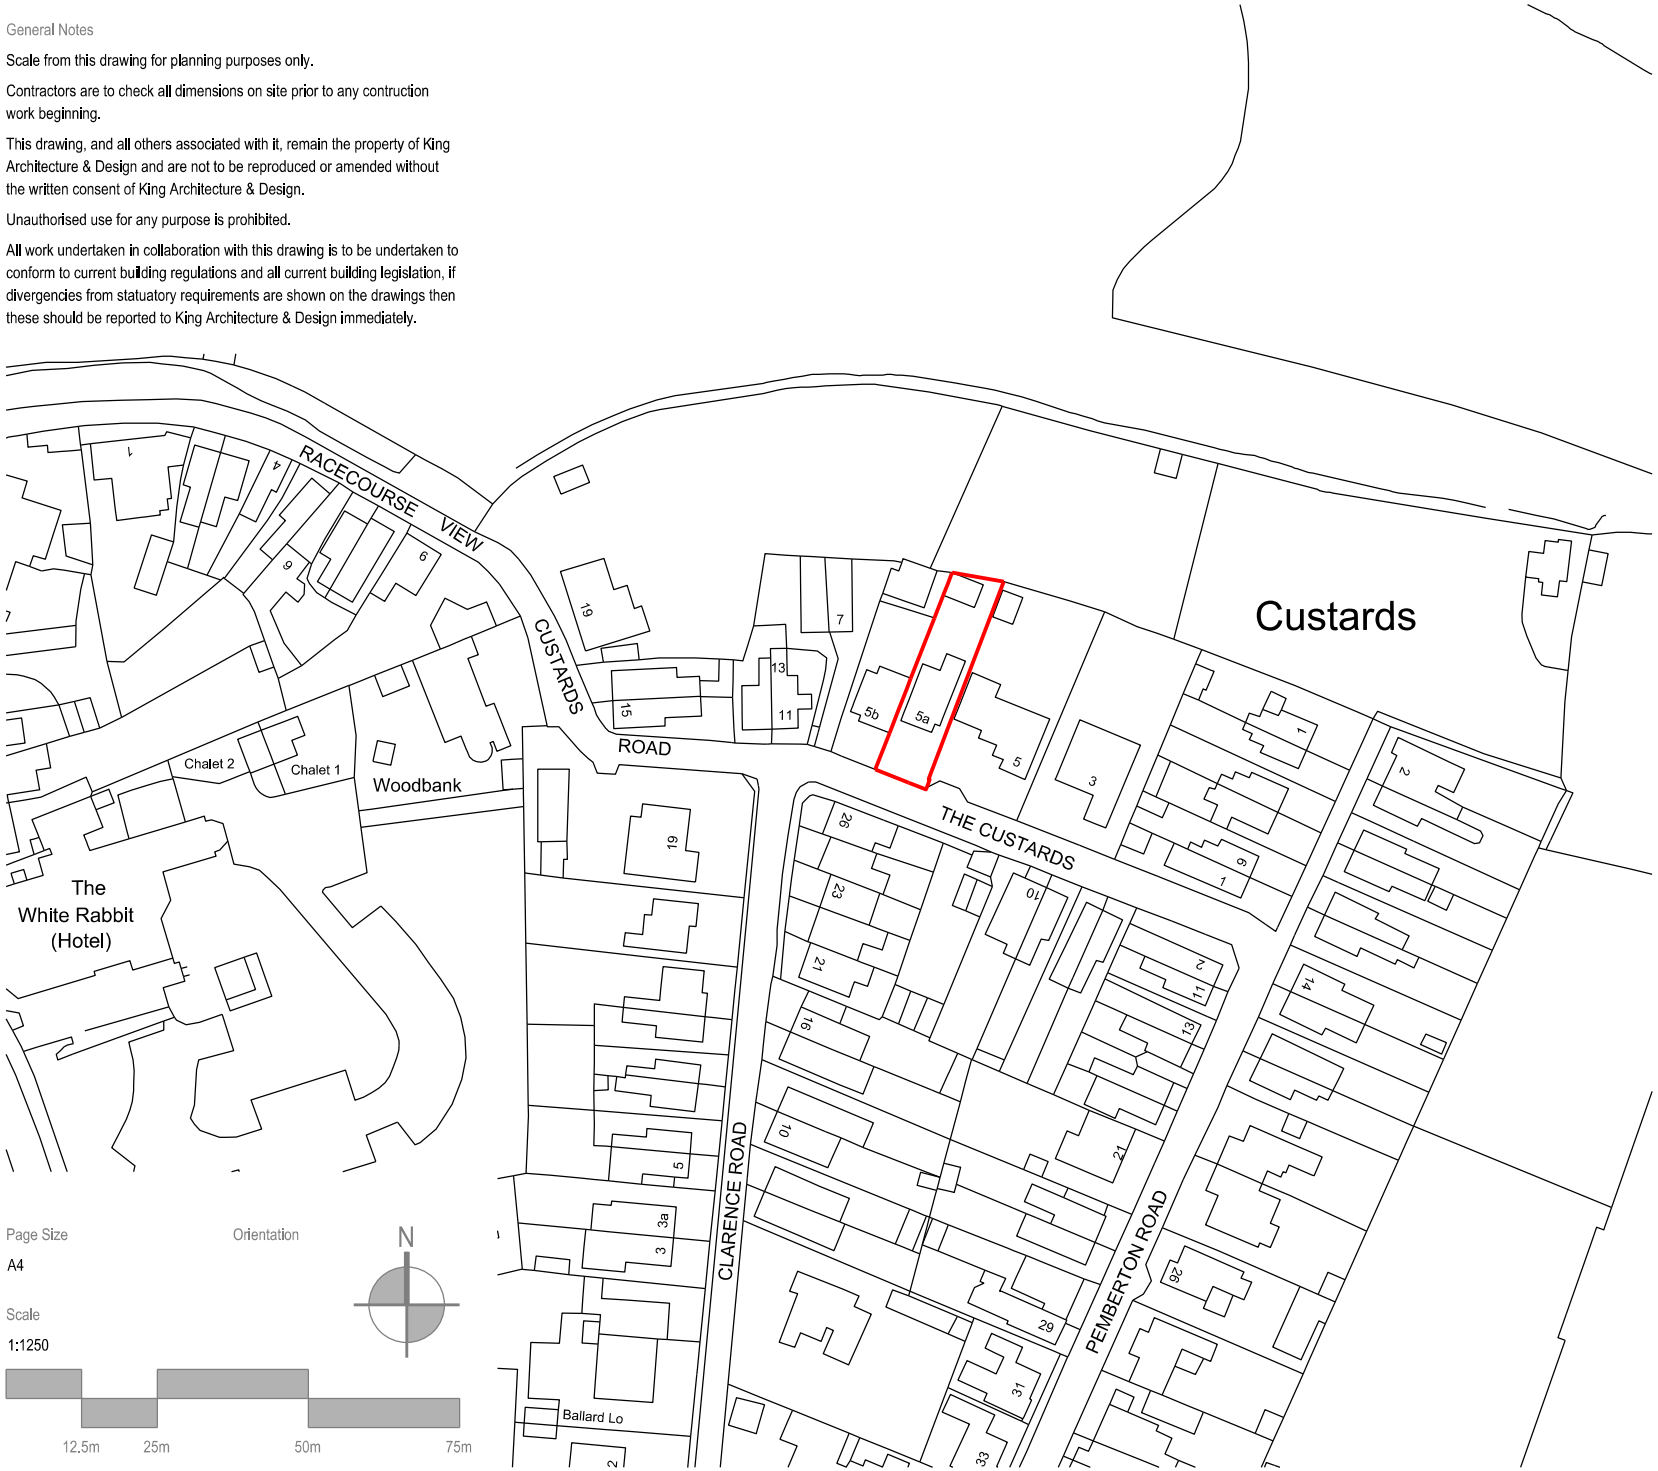

Page Size
A4

Orientation

Scale
1:1250

12.5m 25m 50m 75m

K | A | D
King Architecture & Design

39 Alresford Road
Winchester
SO23 0HG

W: www.kingarchitectureanddesign.co.uk
E: admin@kingarchitectureanddesign.co.uk
T: 079 5574 2966

Rev	Date	Description
-	-	-

Project Address
5A The Custards,
Lyndhurst,
SO43 7AP

Client
Hannah & James Chalk

Local Authority
New Forest District Council

Project Status
Planning

Drawing Description
Site Location Plan

Project No.
078

Drawing No.
MS - 000

Date
04/04/2022

Revision
-