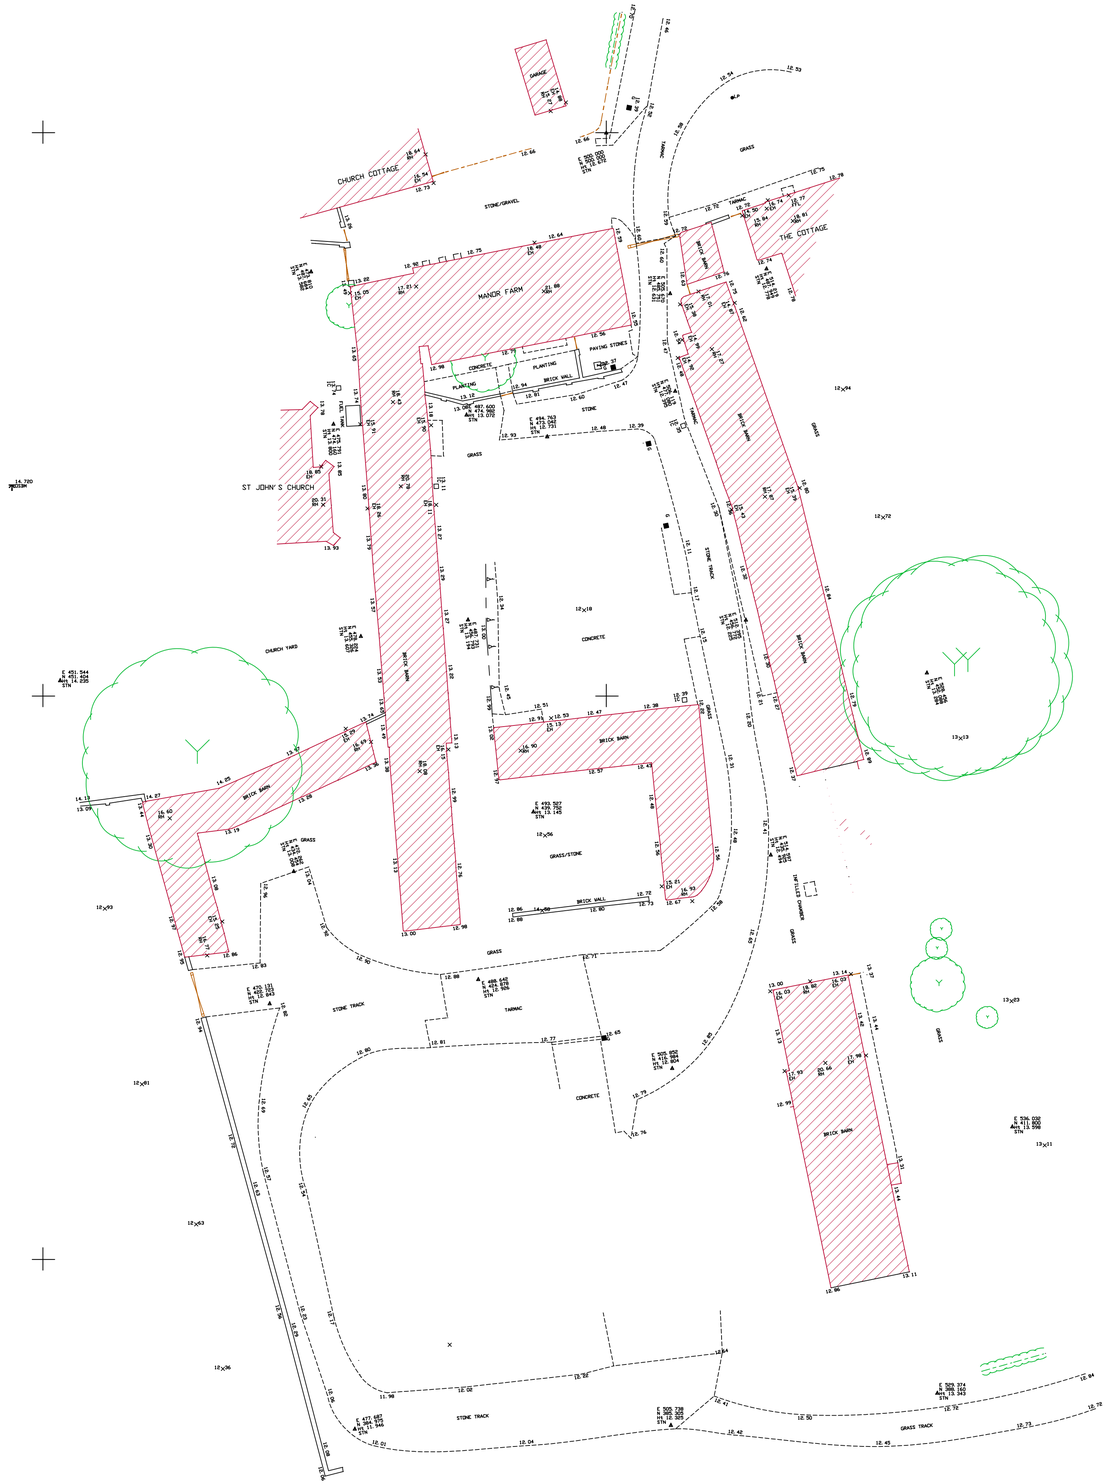

KEY TO SYMBOLS / ANNOTATION

STN - SURVEY STATION
MH - MANHOLE
IC - INSPECTION COVER
SV - STOP VALVE
WV - WATER VALVE
GV - GAS VALVE
EM - ELECTRIC METER
FH - FIRE HYDRANT
BT - BRITISH TELECOM COVER
TP - TELEGRAPH POLE
EP - ELECTRICITY POLE
LP - LAMP POST
OSBM - ORDNANCE SURVEY BENCH MARK

- TREE
- BUSH

SURVEY STATIONS

LINETYPES

- BUILDING
- WALL
- FENCE
- HEDGE
- KERB
- VERGE
- FOLIAGE
- GATE
- BOTTOM OF BANK
- TOP OF BANK

NOTES

LEVELS RELATED TO OSBM ON ST JOHN'S CHURCH VALUE 14.72m AOD.

DRAWING SCALE 1:200 WHEN PLOTTED ON A0 SHEET.

Scale Bar
0 1 2 3 4 5 6 7 8 9 10 Metres

North

REVISIONS

JOB: MANOR FARM, HARPHAM

TITLE: TOPOGRAPHICAL SURVEY

CLIENT: LOWTHORPE SETTLEMENT

JOB No.: 2588-1

DATE: 14 JUN 2013

SCALE: 1:200

REVISION:

PREMIER DESIGN SURVEYS LTD
OFFICE 2
THE OLD BANK CHAMBERS
37 MARKET PLACE
THIRSK
NORTH YORKSHIRE
YO7 1HA
TEL : 01845 574633
OFFICE@PREMIERDESIGNSURVEYS.CO.UK
WWW.PREMIERDESIGNSURVEYS.CO.UK