LOCATION PLAN

Print at A2 size

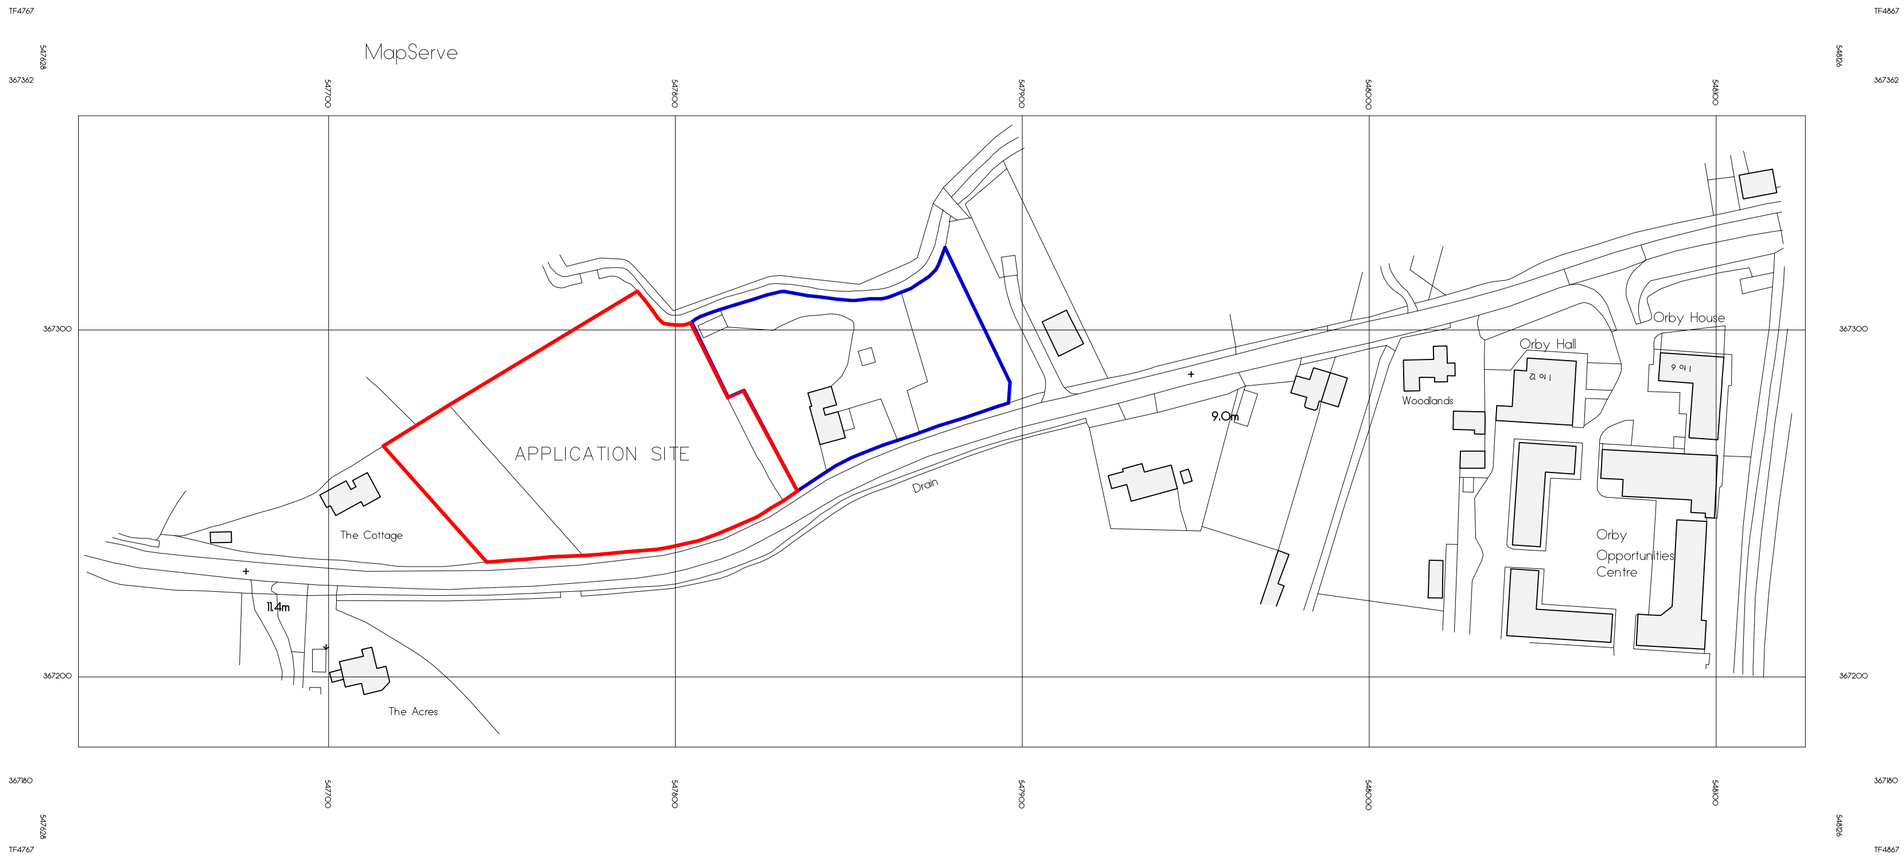

Crown copyright 2022 Ordnance Survey 100053143

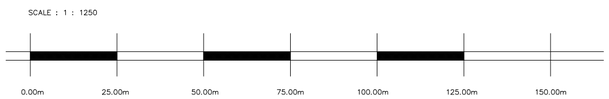

LOCATION PLAN 1 / 1250

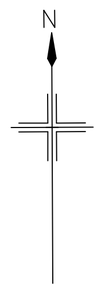

Drawing Title

Proposed facilities and amenities for
Treehurst (Caravan Club Site)
Gunby Road, Orby, Lincolnshire.
for Mr. Dean Hodges

Scale	Date
1 / 1250	21st April 2022

Paul Sparkes
Architectural Technician
159, Drummond Road
Skegness
Lincolnshire, PE25 3DA
Telephone/Fax 01754 760531

Drawing Number

22-2722-04