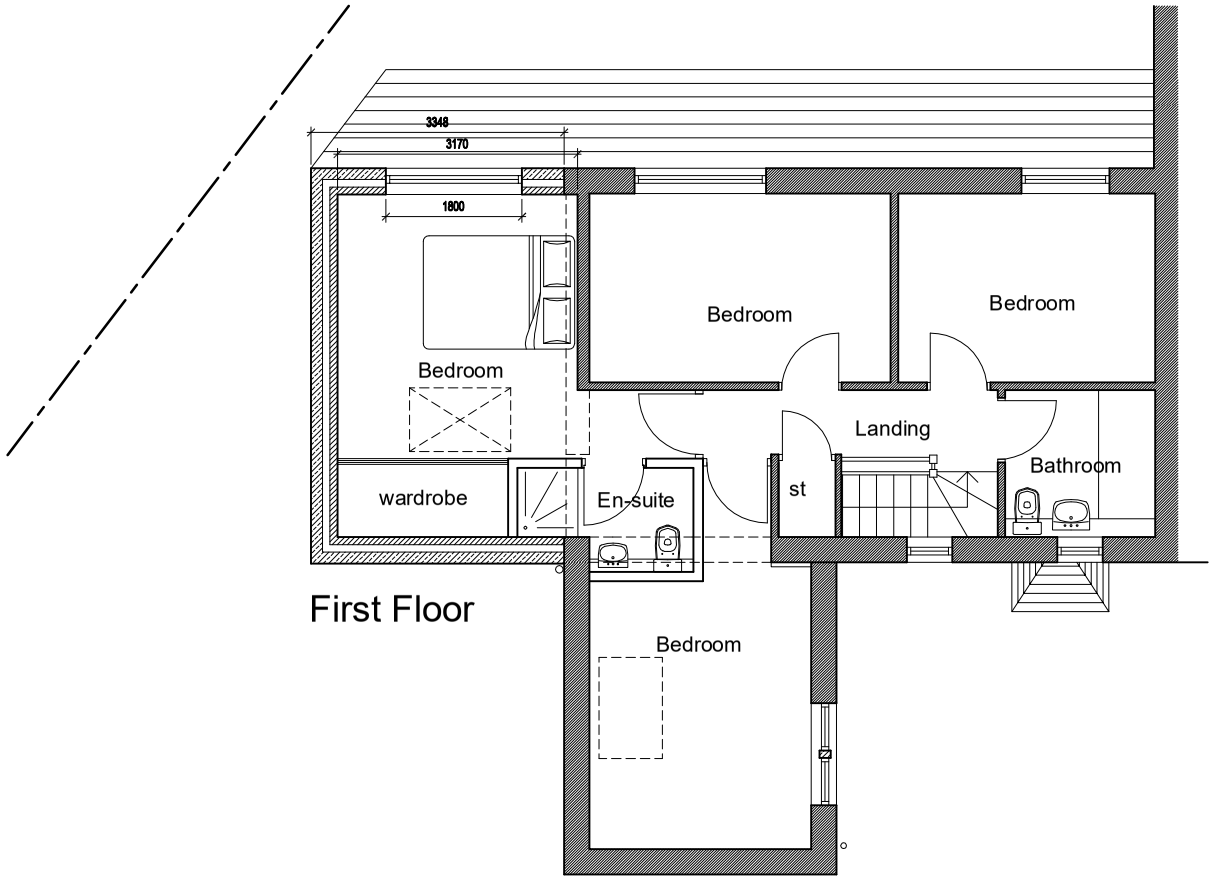

First Floor

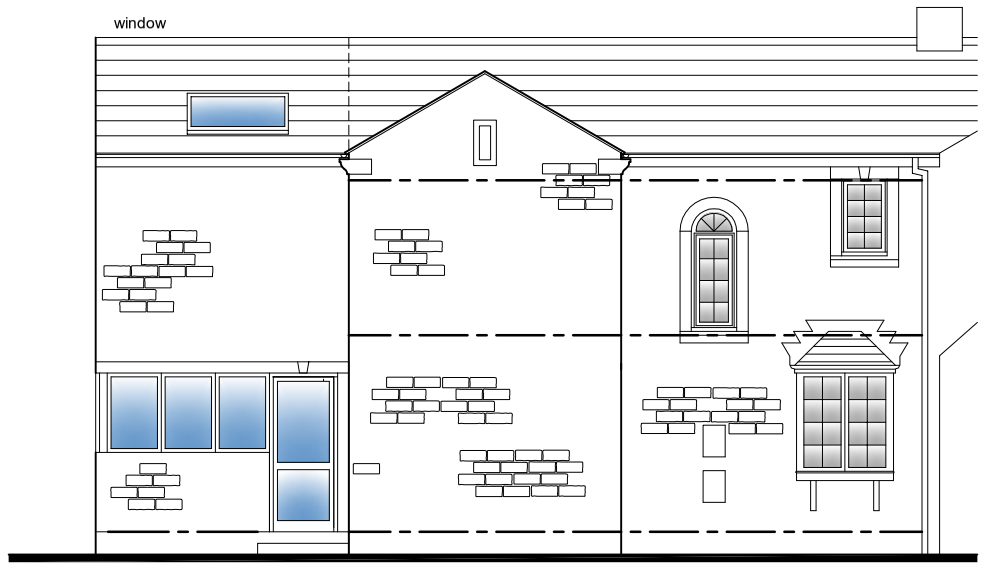

South West Elevation

EXTERNAL FINISHES

Roof - Roof tiles to match existing house.

Walls - Coursed stone to match existing house

Windows - White pvc windows to match house.
Art stone cills,jambs and matching heads.
1No Velux 1340x980 flush fitting.
Aluminum folding windows, white aluminum.

Doors- Folding doors white colour coated aluminium

Drainage - White upvc gutters and downpipes
to existing gullies.
Fw connected to ex drainage

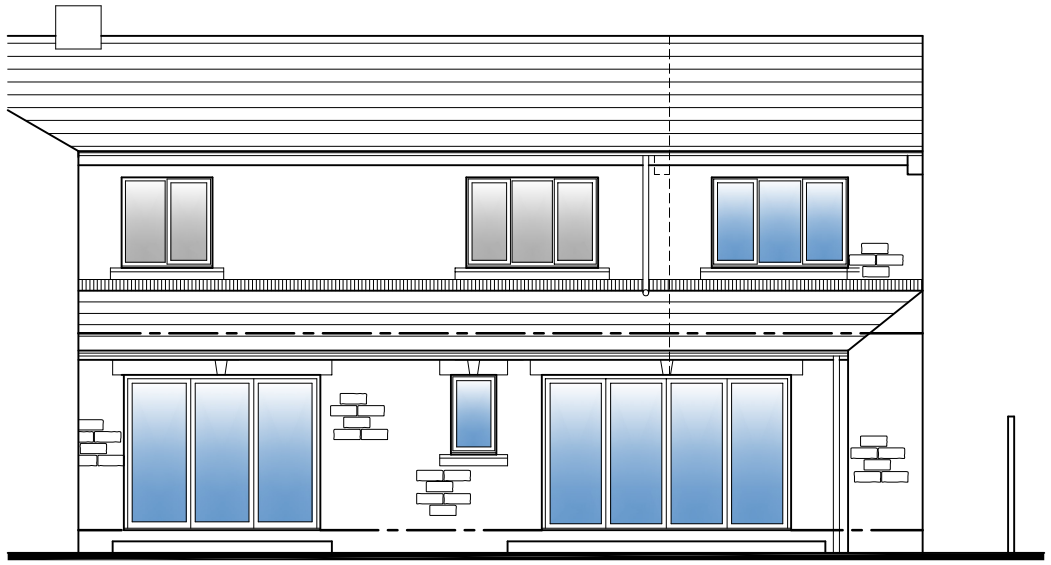

North East Elevation

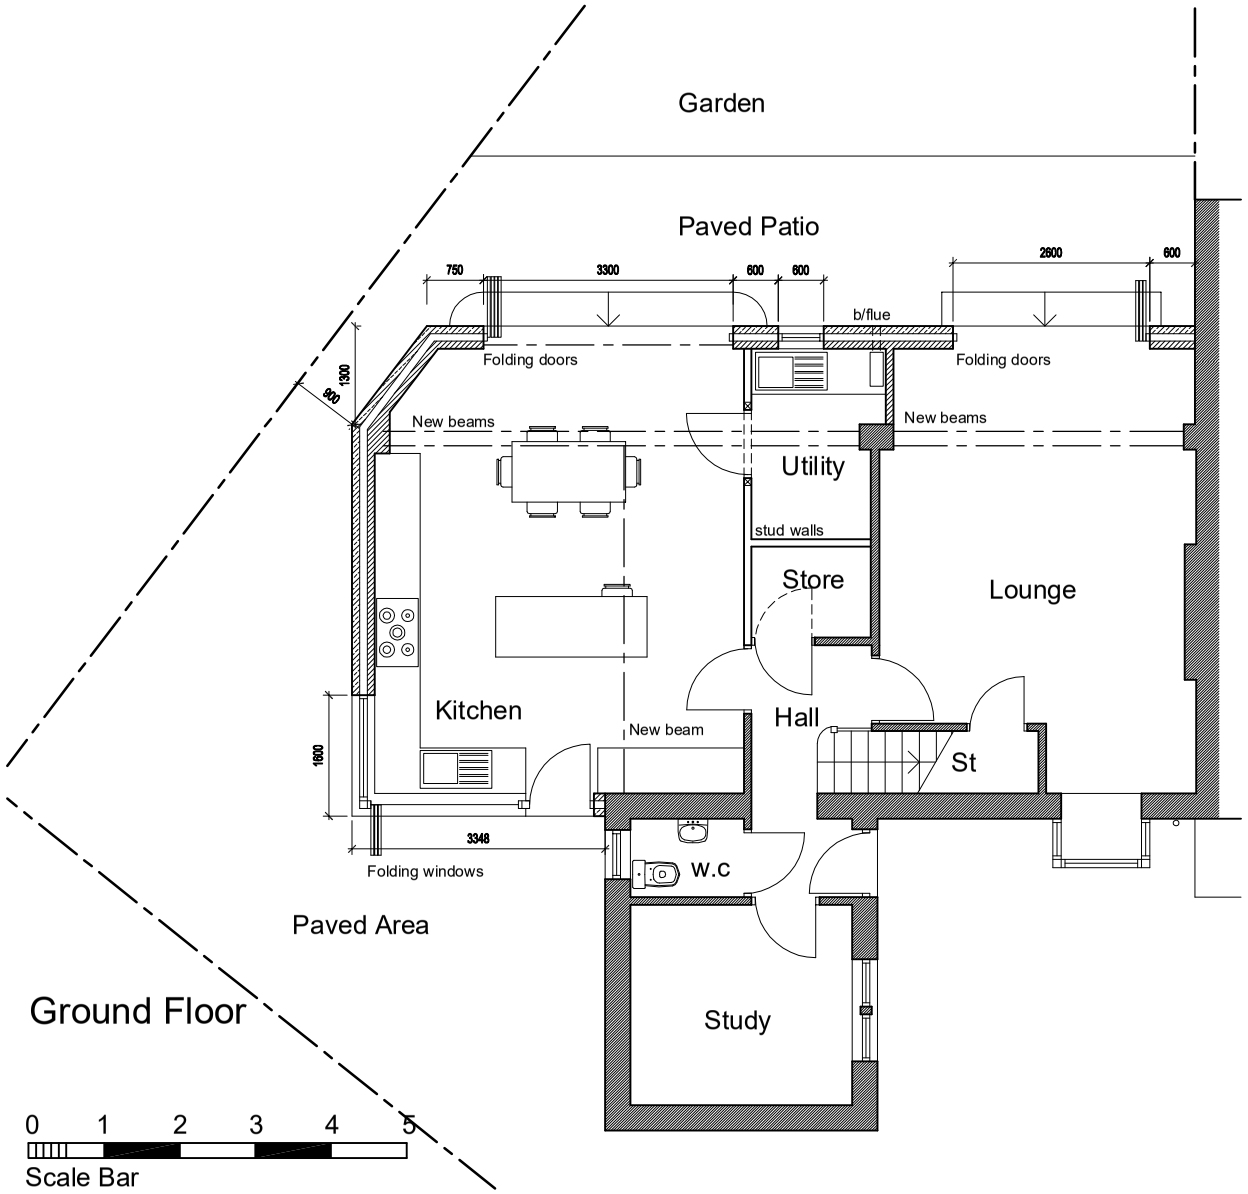

Ground Floor

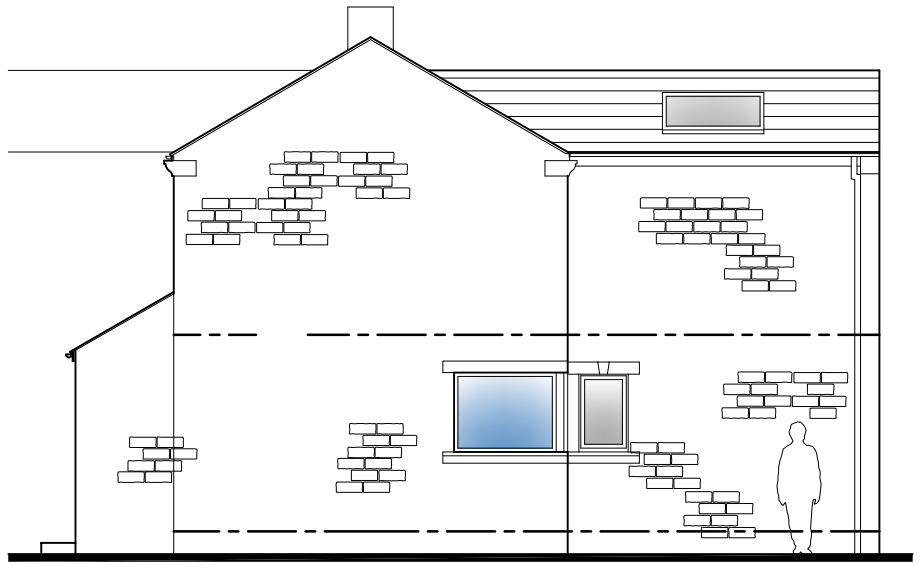

North West Elevation

Architectural Designs Ltd
07787 188284

Applicant
Mr & Mrs P.Smith

Project
Proposed extension
10. Clayton Hall Road. Crosshills.

Drawing
Proposed Plans & Elevations.

Date Jan 2022.		Scale 1:100	
Drawn N.		Drawing No 723-05	Rev