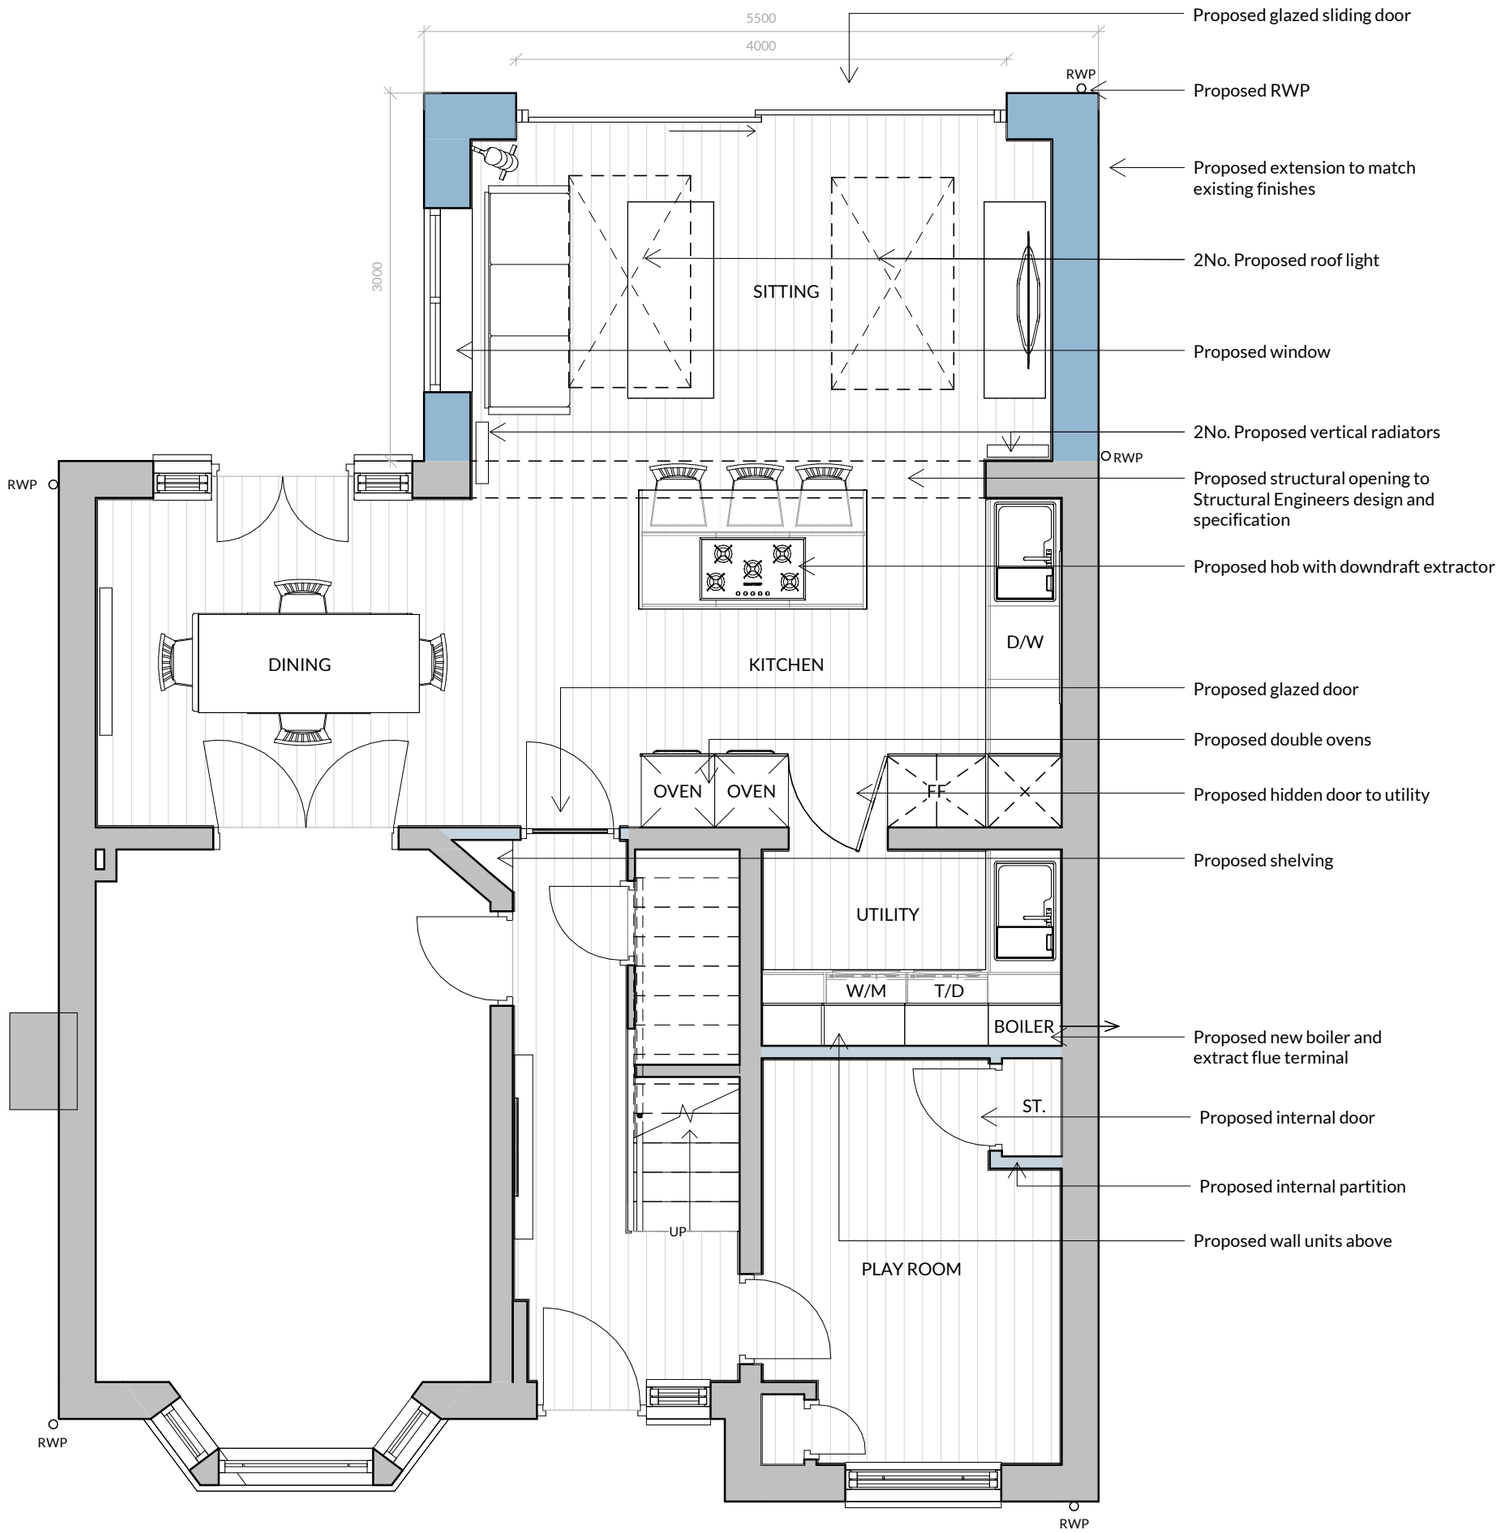

1 GROUND FLOOR PLAN

1 : 50

Do not scale from drawings. All dimensions are in millimetres unless otherwise stated. All dimensions to verified on site before proceeding with the work. Any discrepancies to be notified in writing to Architect immediately

0 1 2 3

Scale (metres)

Revision History

Rev.	Description	Date	By
B	ISSUE FOR PLANNING	25.03.2022	AD
A	Design revision to Clients Comments. Proposed store, radiators and double oven	03.03.2022	AD

HOKO

THE HOMEOWNERS ARCHITECT

Project	45 GLENHEAD DRIVE MOTHERWELL ML1 2DS
Client	ANDREW GEDDES
Project No.	L22005
Drawing No.	100
Title	GROUND FLOOR PLAN
Scale	1 : 50@A3
Revision	B
Status	PLANNING
Drawn	CPS
Date	02/02/22