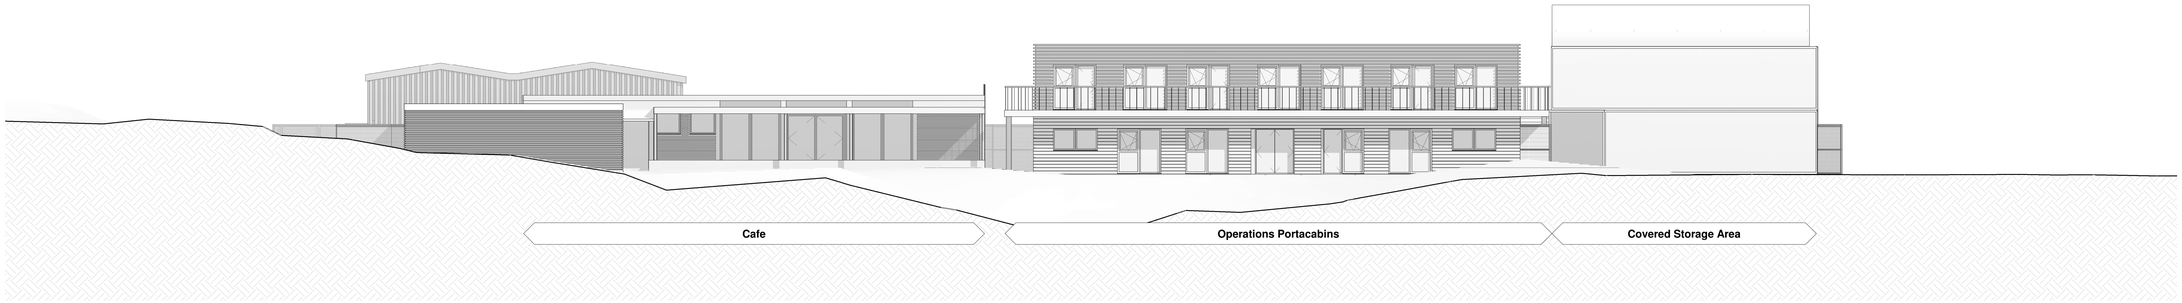

1 **PL_P_230 - Operations Compound - Elevation 1**
1 : 100

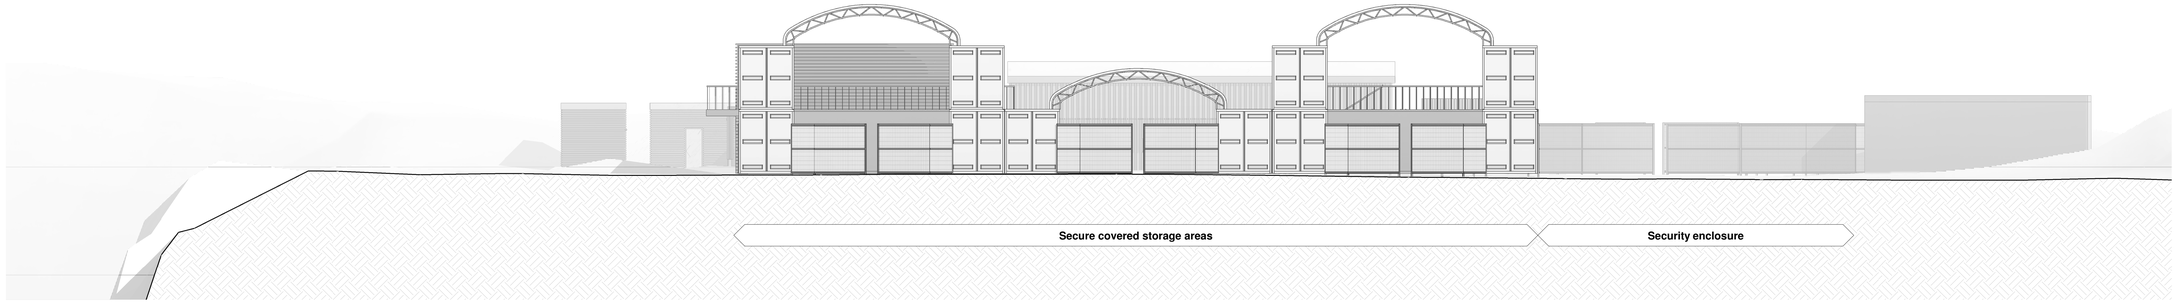

2 **PL_P_230 - Operations Compound - Elevation 2**
1 : 100

Notes

Disclaimer
Do not scale from this drawing. Check all dimensions on site before fabrication or setting out. This document is copyright and may not be reproduced without permission of the owner.

Consultants

Project Manager:	Radcliffes
Planning Consultant:	Savills
Quantity Surveyors:	G&T
Structural Engineers:	AKTII

Rev	Reason for Issue	Date	Drw | Chk
00	Issued for Planning	14.04.2022	Apt

Apt

235 St John Street London EC1V 4NG www.apt.london

Client
Dayhouse Holdings Ltd

Project
Dayhouse Quarry

Drawing Title
Operations Compound - Proposed Elevations

Scale
1 : 100 @ A0

Project No.	Drawing No.	Revision
21018	**PL_P_230**	**00**

© Apt