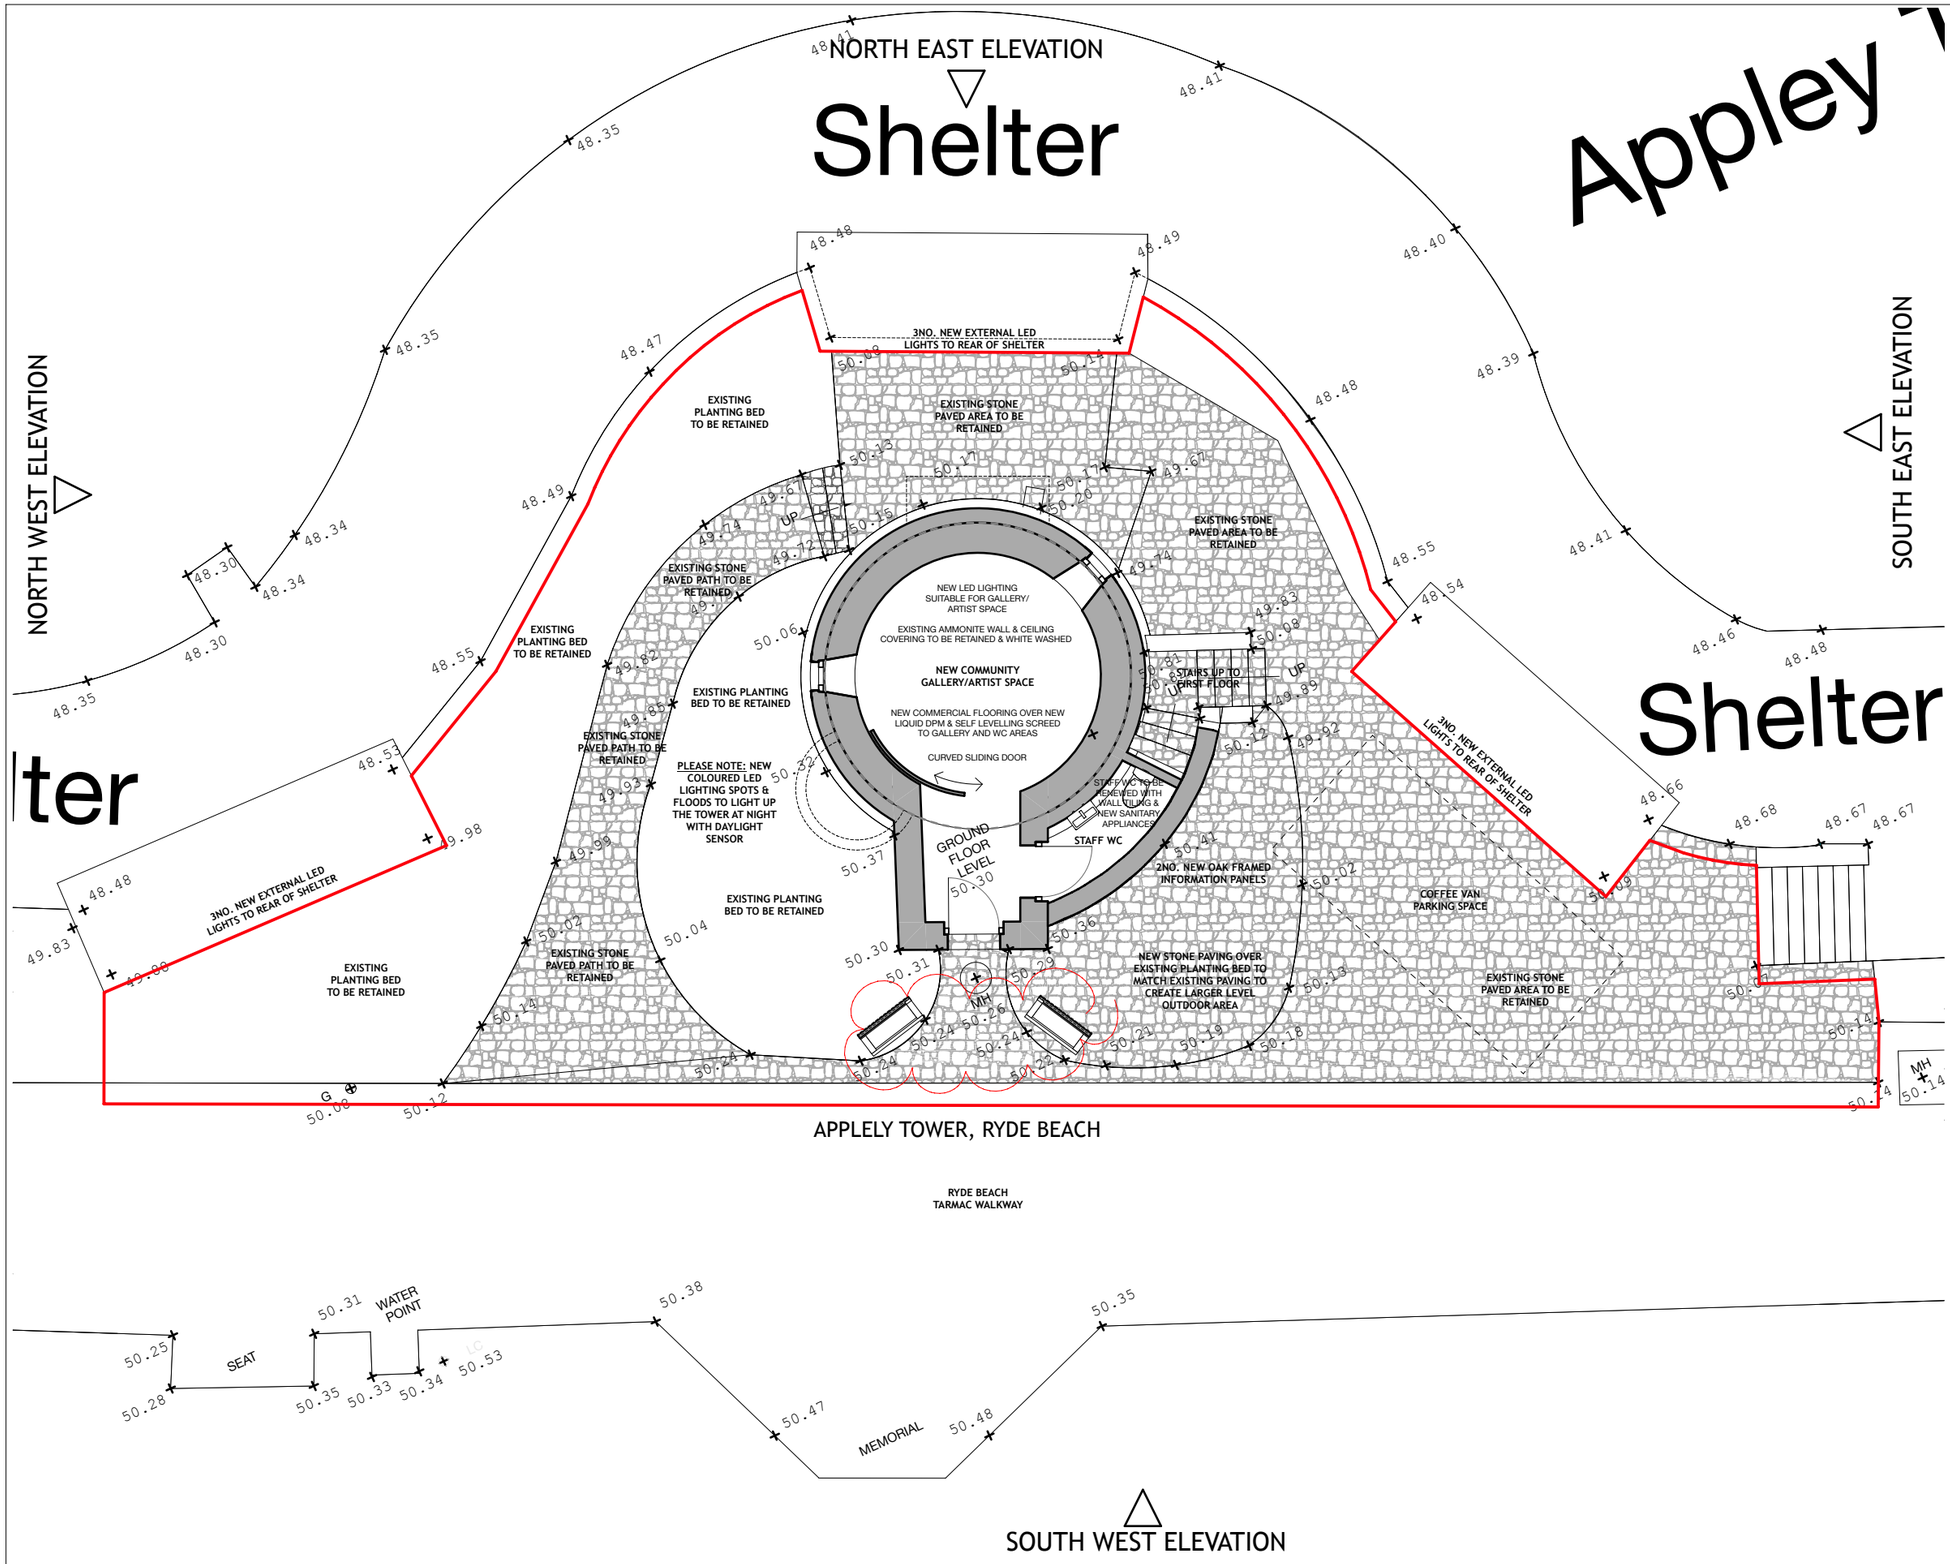

APPLELY TOWER, RYDE BEACH

PROPOSED GROUND FLOOR PLAN

SCALE 1:100

This drawing is the copyright of Elmstone Architectural Ltd. The Contractor is to check all site dimensions and levels before work commences. Do not scale from drawings. This drawings must be read with and checked against all structural and other specialist drawings, specification and bills of quantity. Contractor is to notify Architect of any discrepancies. The contractor is to comply with all current Building Standard, Building Regulation requirements and CDM Health & Safety regulations whether or not specifically stated on these drawings.

Notes:

0m 1 2 3 4 5

SCALE@A3 1:100

N

NOTE: TREEE & SHRUB POSITIONS INDICATIVE ONLY

PLANNING & LISTED BUILDING CONSENT

Rev.	Date	Description	By
-	04.10.21	ISSUED TO CLIENT FOR COMMENT 2NO. INFORMATION BOARD &	SM
A	30.03.22	ISSUED TO CLIENT FOR COMMENT 2NO. INFORMATION BOARD POSITION MOVED INLINE WITH CLIENT'S EMAIL, CHANGES BUBBLED & ISSUED TO CLIENT	SM
B	05.04.22	FOR COMMENT	SM

ELMSTONE ARCHITECTURAL Ltd
07837 876284 | sean@elmstonearchitectural.com
13 Charles Road, Cowes, Isle of Wight, PO31 8HG

Client

Graham Biss - Island 2000

Project

Appley Tower, Ryde,
Isle of Wight

Drawing

Proposed Ground Floor Plan

Drawing Scale	Date	Status	Drawn By
1:100 @ A3 SIZE	29/09/2021	PLANNING & LISTED BUILDING CONSENT	SM

Drawing No.

226/PL10 **Rev.** B