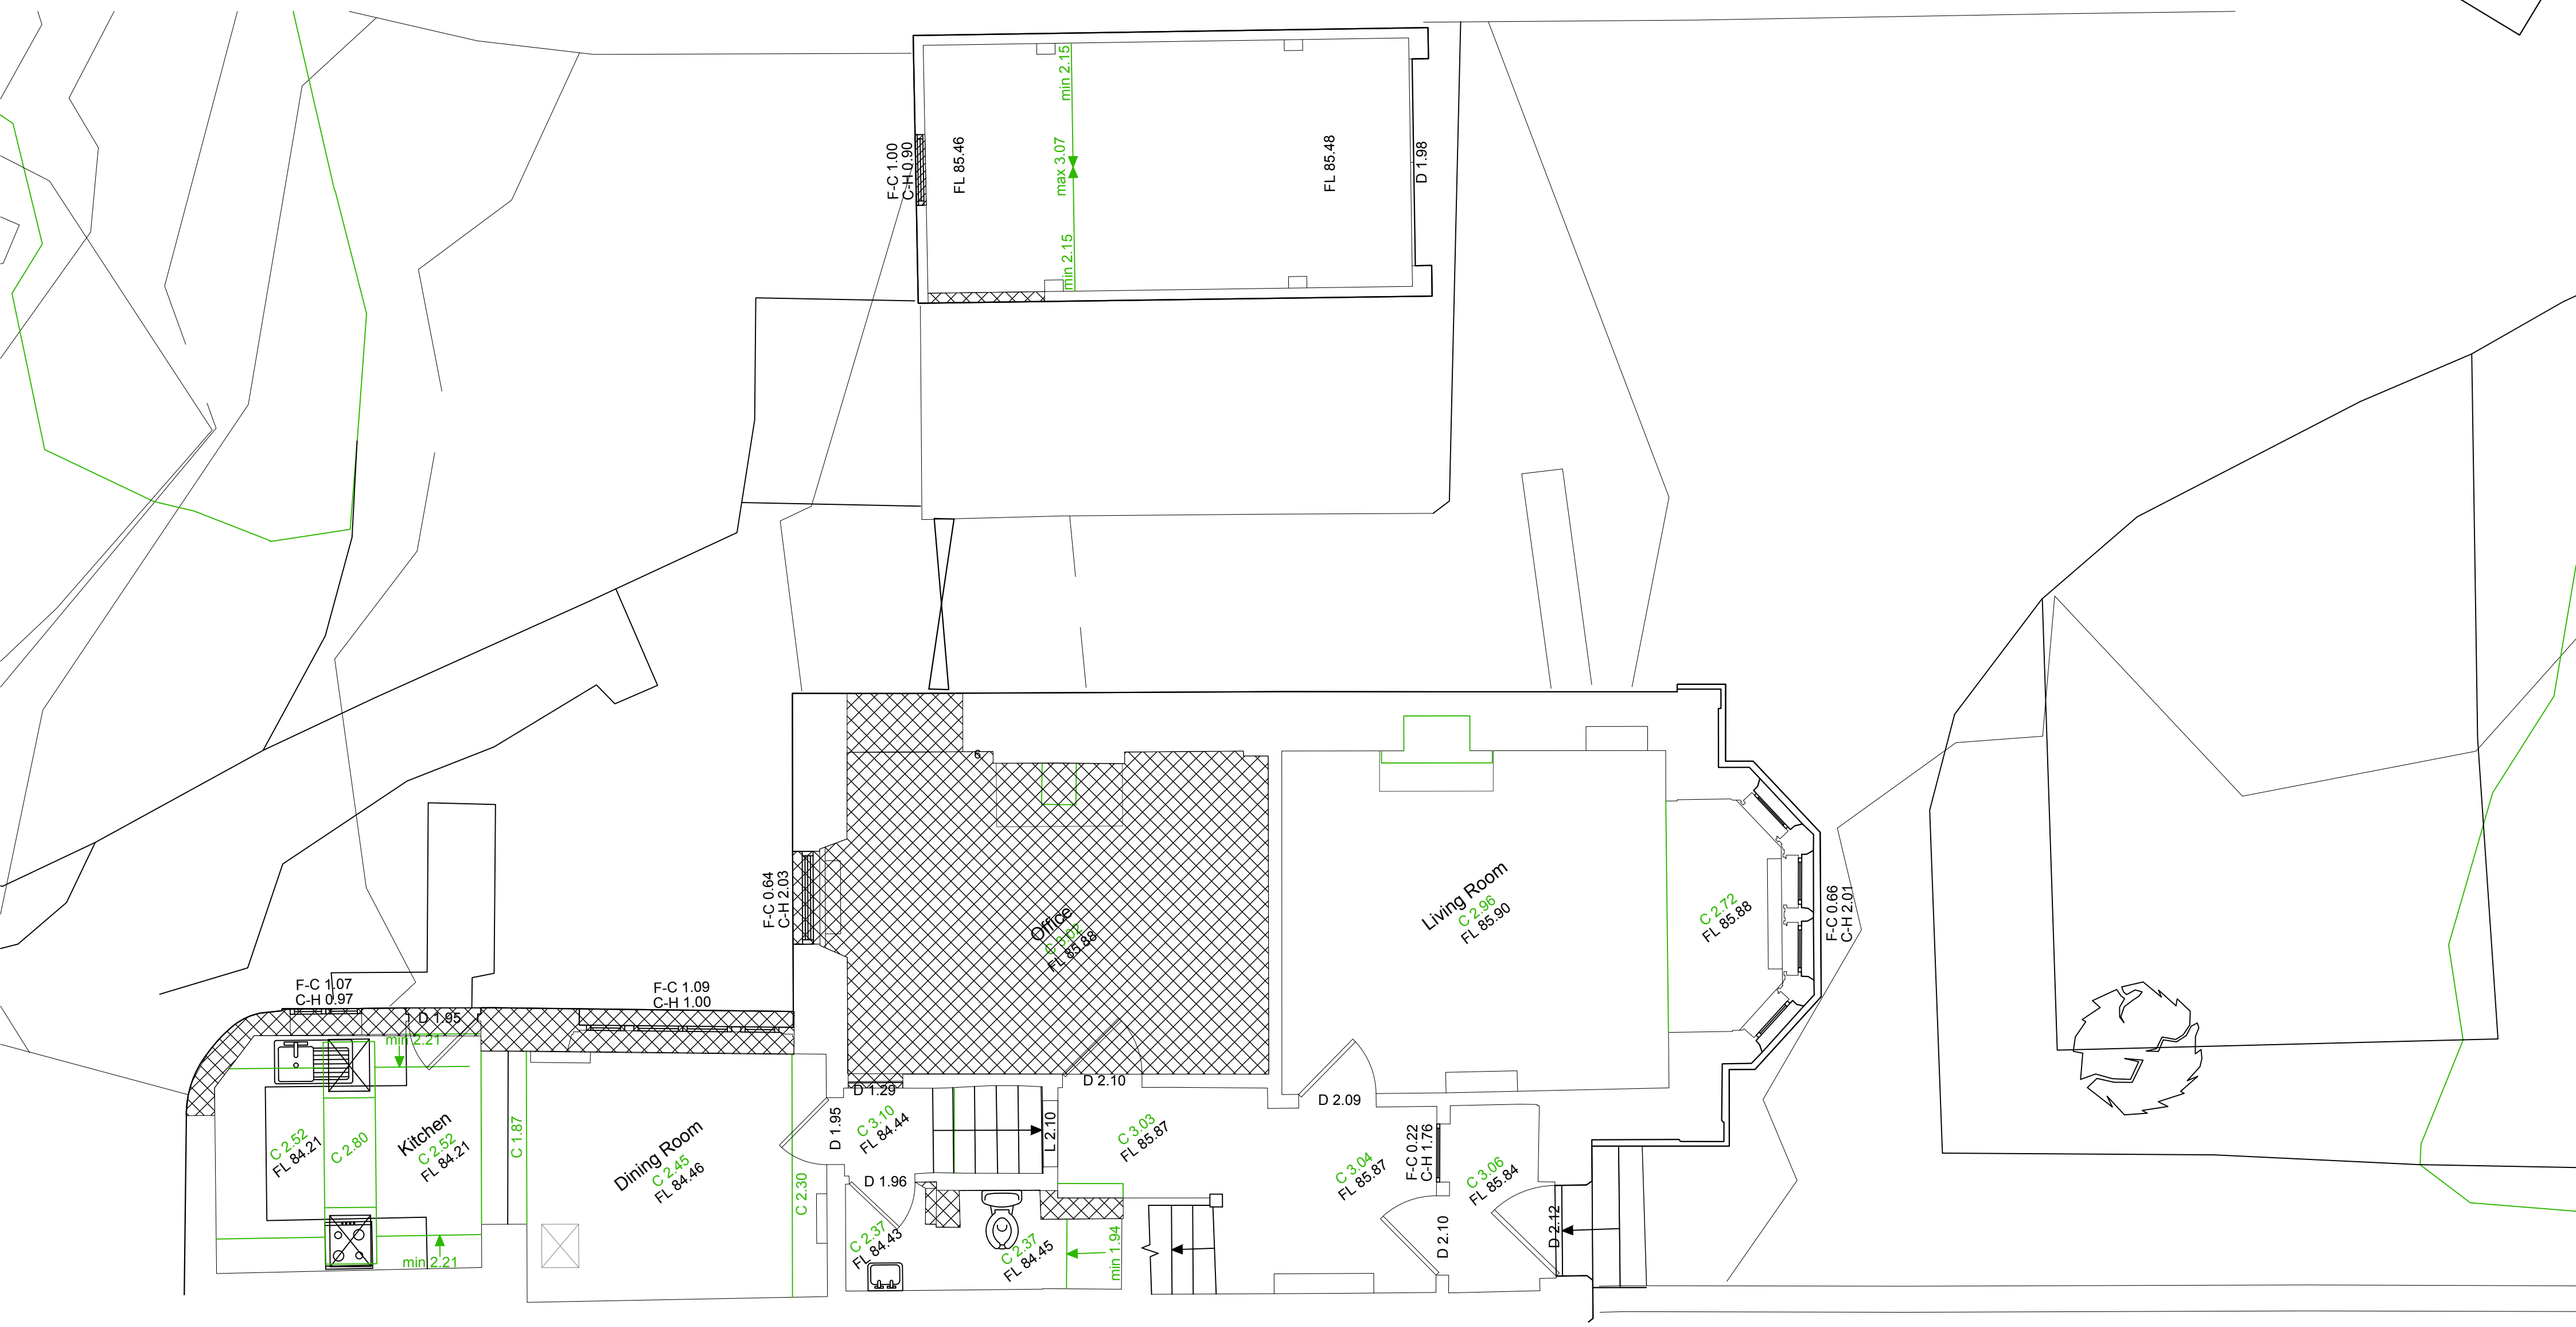

Area of alternation / demoltion

DOWNTAKINGS
EXISTING GROUND FLOOR PLAN
SCALE 1:50

0 1 2 3 4 5 10

Status
PLANNING

Rev	Date	By	Revision Note

Loader Monteith

Loader Monteith Architects Limited
Unit 207, Oxford House
71 Oxford Street, Glasgow, United Kingdom G5 9EP

info@loadermonteith.co.uk
www.loadermonteith.co.uk

Project
24 Dalry Road, Beith

Project No.
170

Client
Ross & Lindsay McNally

Date	030322		Revision
Scale	1:50 @ A3	A2	-
Author	IM		
Check	-		

Drawing
EXISTING GROUND FLOOR ALTERATIONS

Drawing No.
D(--)001

© Drawing is copyright of Loader Monteith Architects Limited

Check all dimensions on site. Do not scale from this drawing. Dimensions in millimetres. To be read in conjunction with all relevant Architects, Structural and Services Engineers drawings. Errors or discrepancies are to be reported immediately to the Architect.