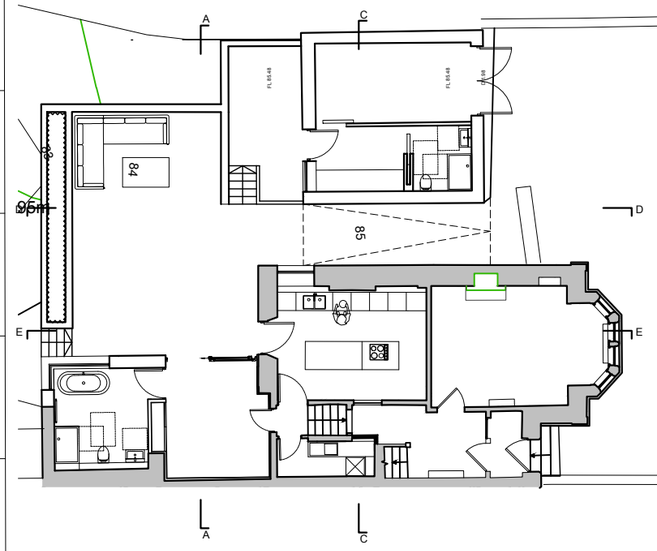

KEY:

1. New bedroom
2. New garden terrace
3. New gym in garage
4. New office in garge extension
5. New kitchen door / window arrangement
6. Existing garage overclad in timber (charrded larc) to match new garage extension

SECTION A-A
SCALE 1:50

0 1 2 3 4 5 10

Status
PLANNING

Rev	Date	By	Revision Note

Loader Monteith

Loader Monteith Architects Limited
36 Battlefield Road, Glasgow, United Kingdom G42 9QH

info@loadermonteith.co.uk
www.loadermonteith.co.uk

© Drawing is copyright of Loader Monteith Architects Limited

Check all dimensions on site. Do not scale from this drawing. Dimensions in millimetres. Do not scale from this drawing. Dimensions to be checked against Engineers drawings. Errors or discrepancies are to be reported immediately to the Architect.

Project	24 Dalry Road, Beith	Project No. 170
Client	Ross & Lindsay McNally	
Date	030322	Revision -
Scale	1:50 A3	
Author	IM	
Check	-	
Drawing	Section A-A	Drawing No. L(2-)002