© This drawing, its contents, and all information contained therein is protected by copyright. It may be used once only for its intended purpose under a contract with McKenzie Strickland Associates, but specifically not for any other use or purpose. This drawing is for Planning/Warrant/Tender purposes only and does not constitute a construction issue drawing. All setting out dimensions and levels are indicative and are subject to detailed site survey and site conditions. The Client is responsible for ensuring that Building Control and construction drawings are carried out. All dimensions are to be checked on site.

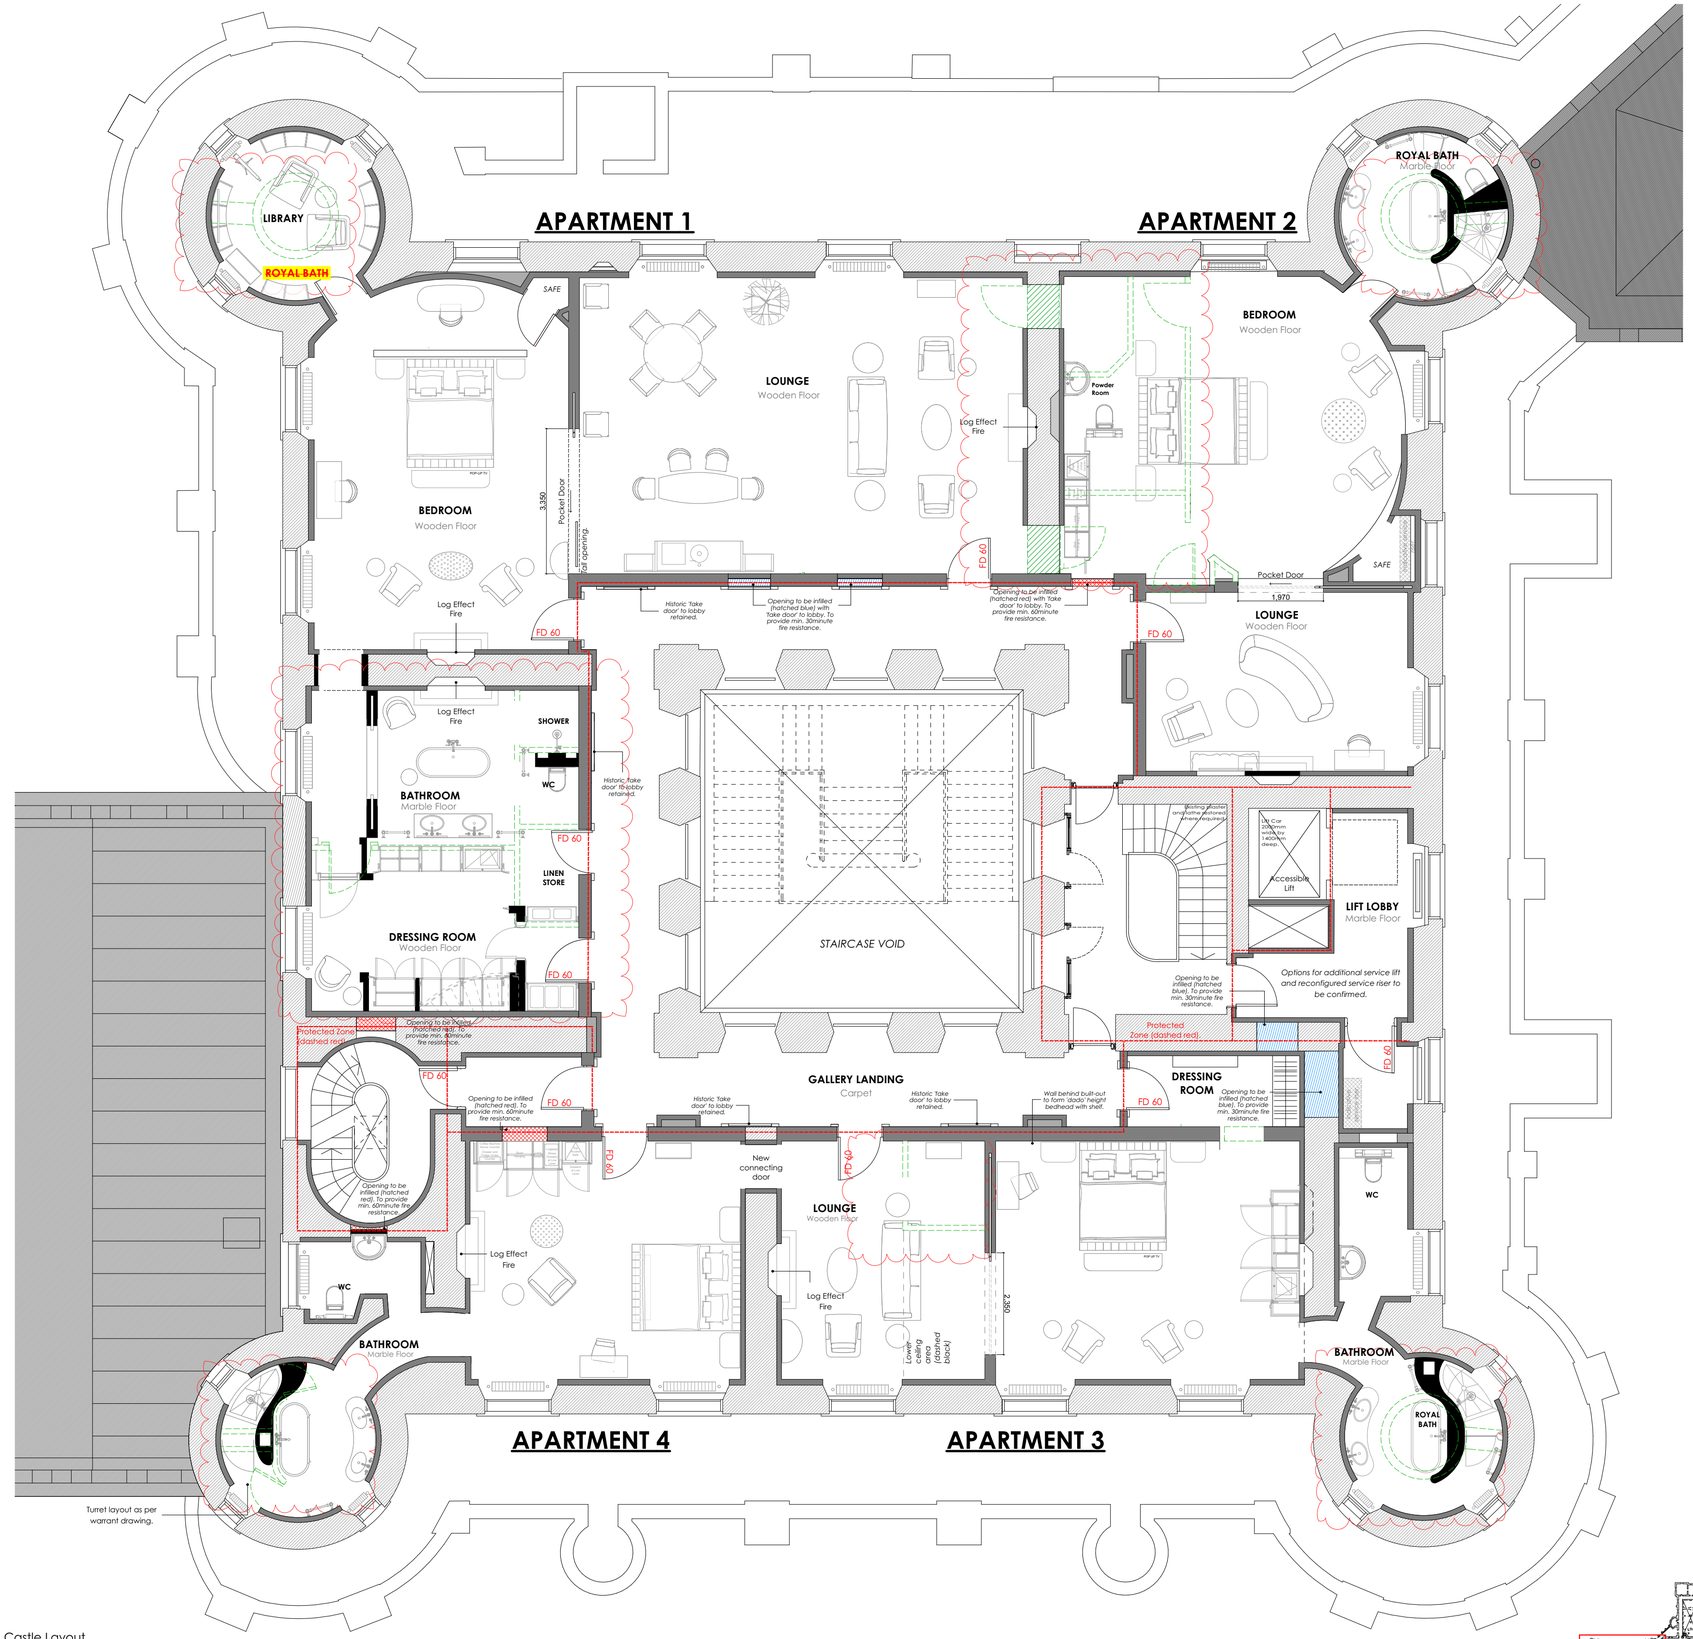

Proposed Second Floor of the Main Tower within Taymouth Castle Layout with previous consent -
scale 1:50

0 1 2 3 4

N

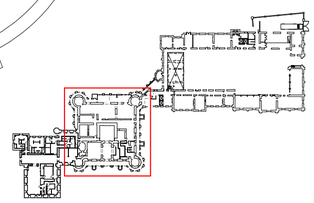

Key:

- Outline of previously approved layout ref: 20201203LBC.
- Previously approved new access through existing wall ref: 20201203LBC.
- Protected zone with min 30 minute fire rated wall/protection (dashed blue).
- Opening to be blocked over with min 60 minute fire rated wall/protection (dashed red).
- Opening to be blocked over with min 30 minute fire rated wall/protection (hatched blue).
- Opening to be blocked over with min 60 minute fire rated wall/protection (hatched red).
- Existing walls brushed clean and repaired where required.
- Proposed new walls/upgrade to existing wall lining.
- Proposed new walls/upgrade to existing wall lining.

REV.	DESCRIPTION:	DATE:	DRN BY:
A	*General alterations to match Interior Designer layouts dated 20/01/2022.*	07/03/22	CW
B	*Annotations added*	22/04/22	AT

All Contents Copyright All Rights Reserved

McKenzie Strickland Associates
23 Bank Street Aberfeldy
Perthshire PH15 2BB
t: 01887 829228

159 Dunkeld Road, Perth, PH1 5AS
t:01738 445 983

JOB TITLE:
Taymouth Castle Development
Main Castle Tower

DRAWING TITLE:
Proposed Second Floor Layout (noted to illustrate comparison with previous consents)

JOB NUMBER: 1172.018
MODEL FILE:

DRAWING NUMBER: **(PL)013**
REVISION: B

DRAWING STATUS: **PLANNING**
DRAWN BY: CW
CHECKED BY: **JR**

SCALE: 1:50 @ A0
DATE: March 2022