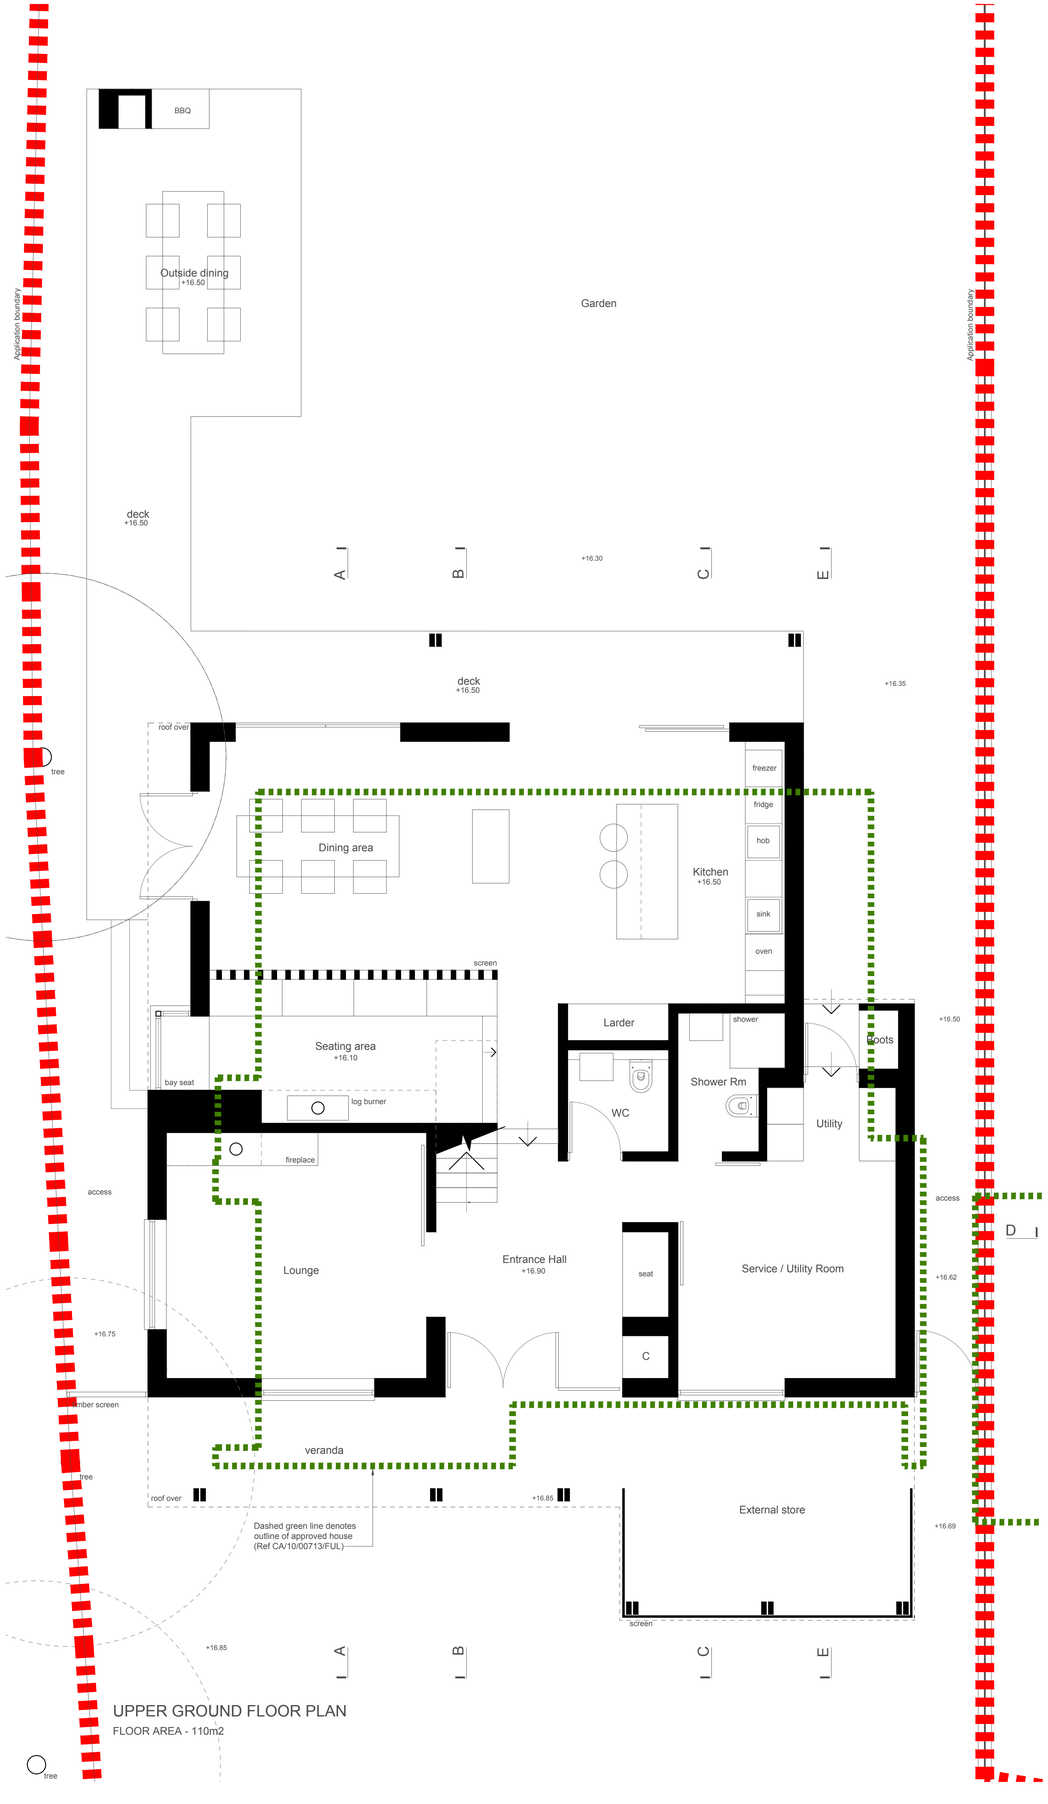

©
THIS DRAWING IS THE COPYRIGHT OF MEME ARCHITECTS LLP
MUST NOT BE REPRODUCED IN PART OR WHOLE WITHOUT CONSENT

THIS DRAWING MUST NOT BE SCALED.

ALL DIMENSIONS MUST BE CHECKED ON SITE / WORKSHOP
WHERE APPLICABLE PRIOR TO COMMENCING THE WORKS.

ANY DISCREPANCIES IN THIS DRAWING TO BE REPORTED
TO MEME ARCHITECTS LLP

FOR PLANNING APPLICATION
PURPOSES ONLY

REV	DATE	DESCRIPTION
A	20.07.20	SCREEN TO FIRST FLOOR BALCONY UPDATED

MEME ARCHITECTS LLP THE LITTLE BARN, ABBEY FARM, FAVERSHAM
KENT ME13 7FG
T 01227 906640 E mark@meme.ie www.memearchitects.com

TITLE
GROUND & FIRST FLOOR PLANS
AS PROPOSED

PROJECT
JOY LANE, WHITSTABLE, KENT

CLIENT
KATIE & TIM GROVER

PROJECT NO.	DRAWING NO.	REV	CHKD
1104	04 100	A	
SCALE	DATE	PROJECT STATUS	
1:50 @ A1	Apr 2019	Planning	