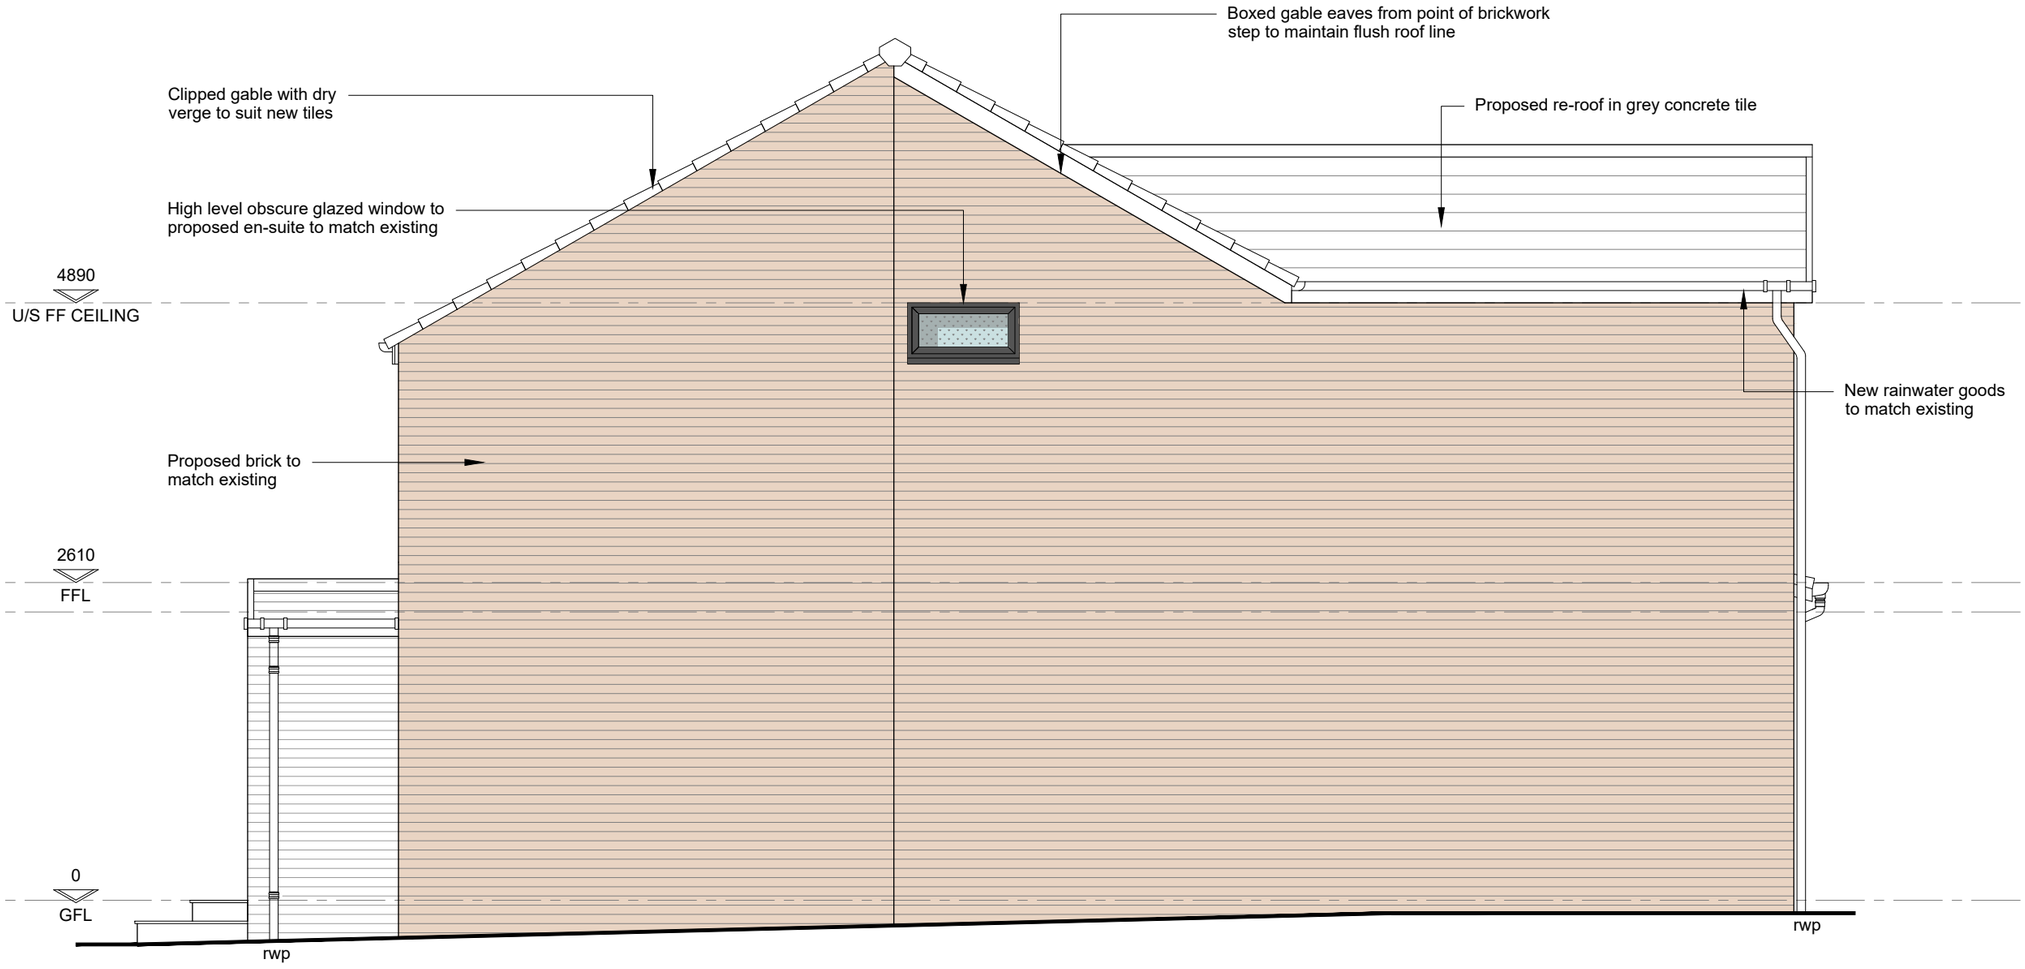

PROPOSED SIDE ELEVATION (SOUTH)
Scale 1:50

rev:	date:	comment(s):	name:	check:

status:	PLANNING		
client:	Mr & Mrs Webster		
Location:	25 Lord Derby Rd, Hyde, SK14 5EQ		
title:	Proposed Side Elevation (South)		
drawn:	JG	date:	Jan 2022
checked:	-	scale @ a3:	1:50
job no:	22_101	drg no:	PL_10