NOTES

Do not scale from this drawing. All dimensions to be checked by the contractor before construction and prior to the fabrication of any component. Discrepancies to be reported to LMA Architects

This drawing is copyright of LMA Architects. This drawing cannot be copied or reproduced in part or full without the written consent of LMA Architects.

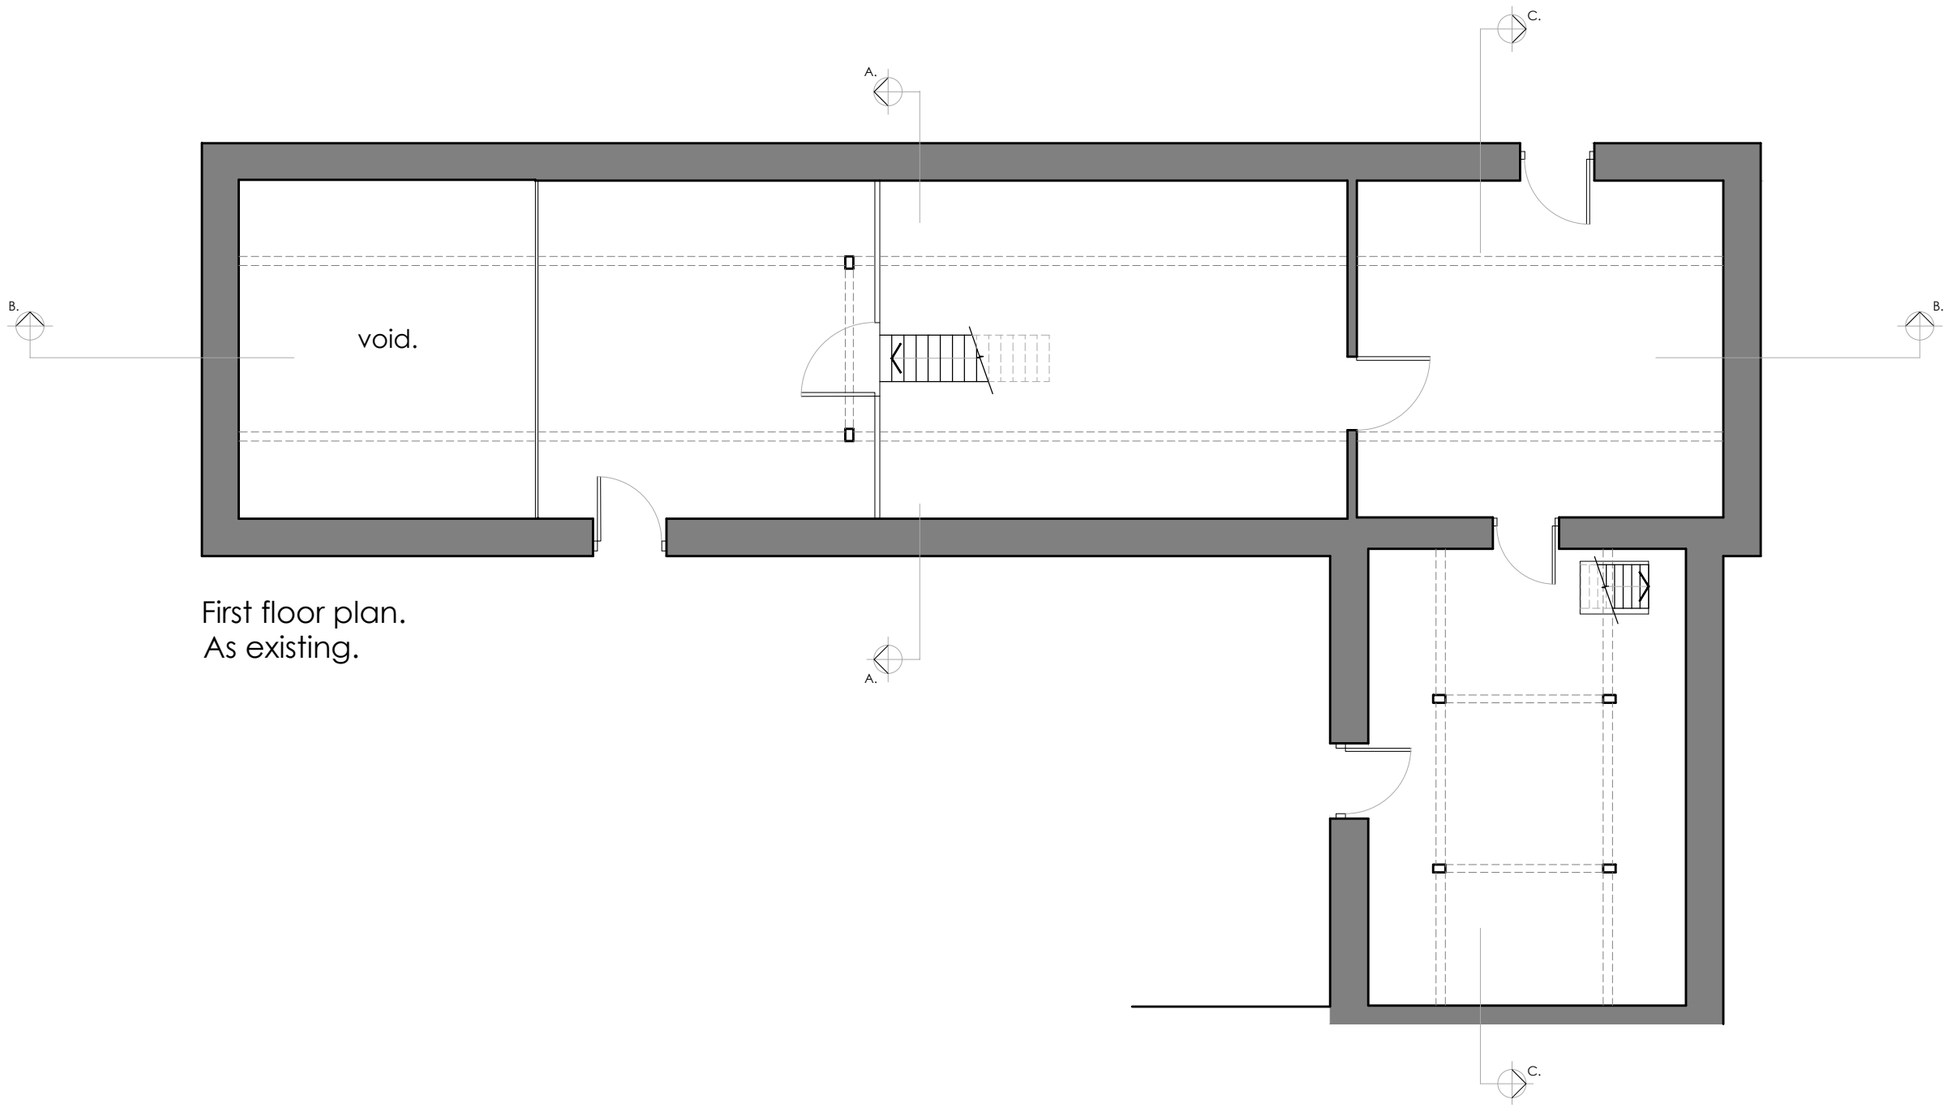

First floor plan.
As existing.

LMA ARCHITECTS
The Atrium | 6 New Road | Ayr, KA8 8EX | 01292611727
100 West George Street | Glasgow, G2 1PP | 01412642991
studio@l-m-a.co.uk | www.l-m-a.co.uk

Client
Mr and Mrs Paton

Project
Steading conversion at
Knockendale Farm
Symington.

Description
First Floor Plan.
As Existing.

Status
Planning.

Job Number	Drawing Number	Revision
22_01_2353	**L(01)002**	
Scale	Drawn / Checked By	Date
1:100 @ A3	kjc	Apr 22

C:\Users\JillCraig\Downloads\Planning Pack.dwg