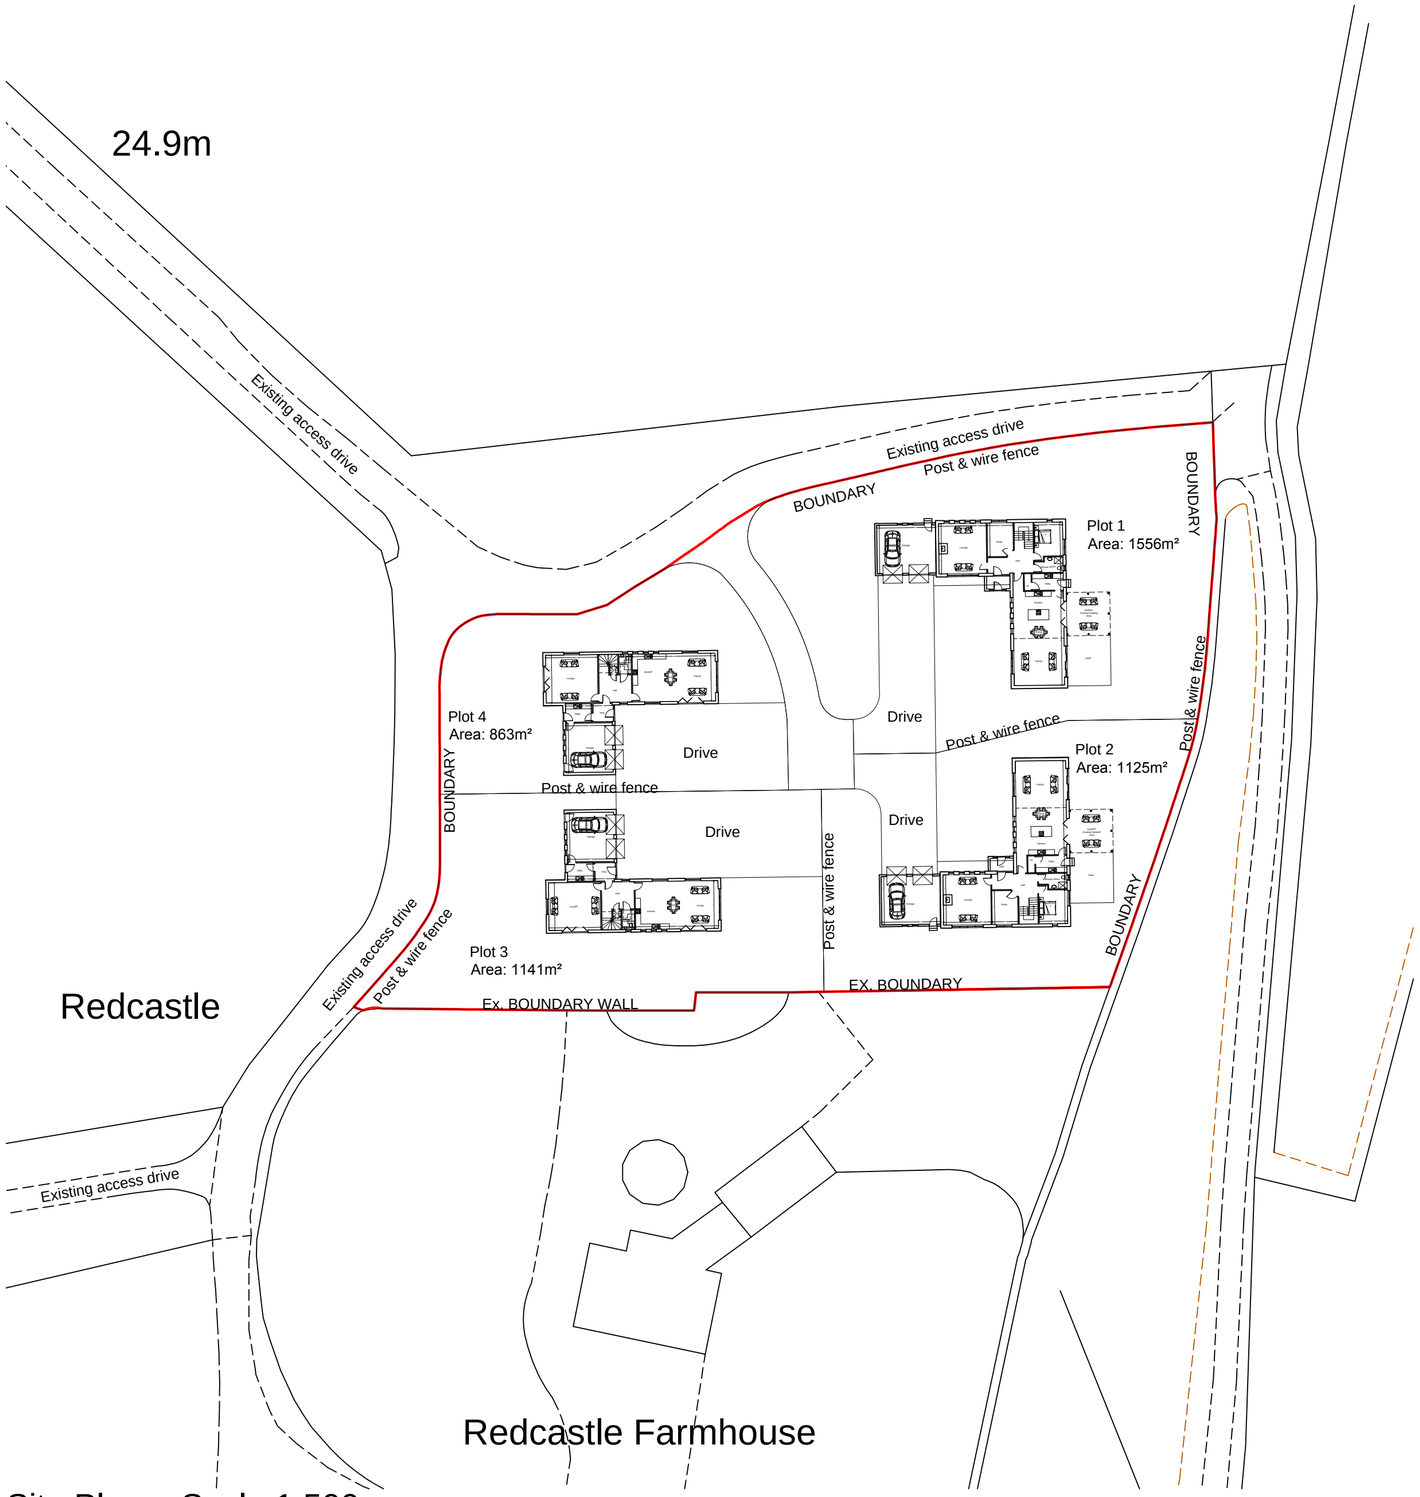

Site Plan - Scale 1.500

0 5 10 15 20 25 30 35 40 45 50

Plan Scale 1cm = 5m

N

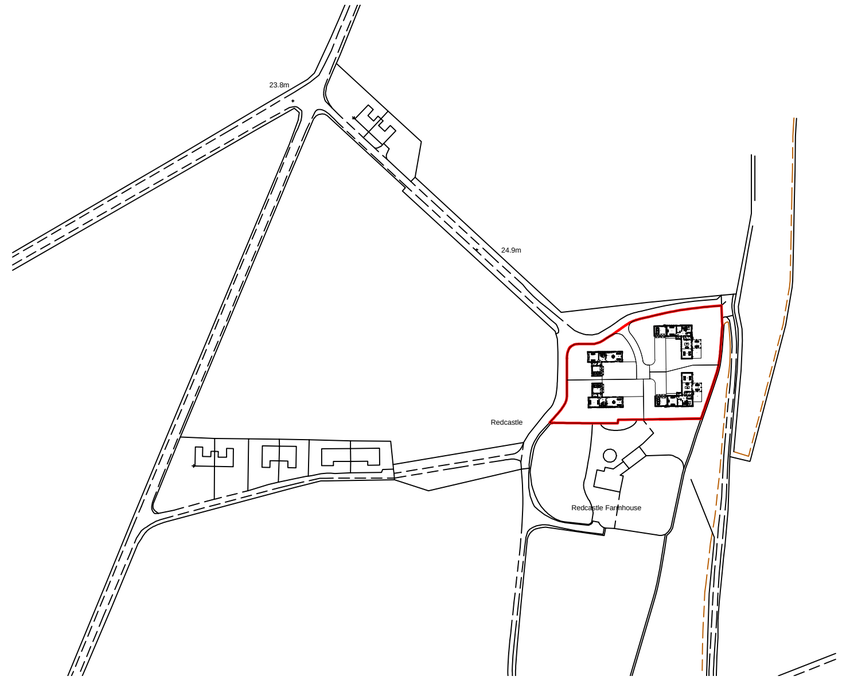

Location Plan - Scale 1.2500

0 25 50 75 100 125 150 175 200 225 250

Plan Scale 1cm = 25m

DO NOT SCALE FROM DRAWINGS

A.B.Roger & Young Ltd
Chartered Architect & Surveyors
9 Macgregor Street, Brechin
Tel: 01356 622125 Fax: 622644
Email :- info@abrogerandyoung.com

Job Title:
Proposed Re-development of Brownfield Site to form 4 New House Plots at Redcastle Farm, Lunan, by Montrose
For Mrs A Grieve

Scale	Date
1:500 & 1:2500 @A2	February 2020
Drawing Title	**Drawn By**
Revised Site Plan	SWP
Drawing No.	**Checked By**
2020/RCF/08	

Revisions:

Crown Copyright and Database Right
All Rights Reserved Ordnance Survey Licence no. LIG0171