All mitigation and method statement measures Recommended by Jon Sloan Ecology must be carried out in strict accordance with the instructions within his report.
See drawing Nos 1,2,2A, 2B, 3,4,5,6. for details.

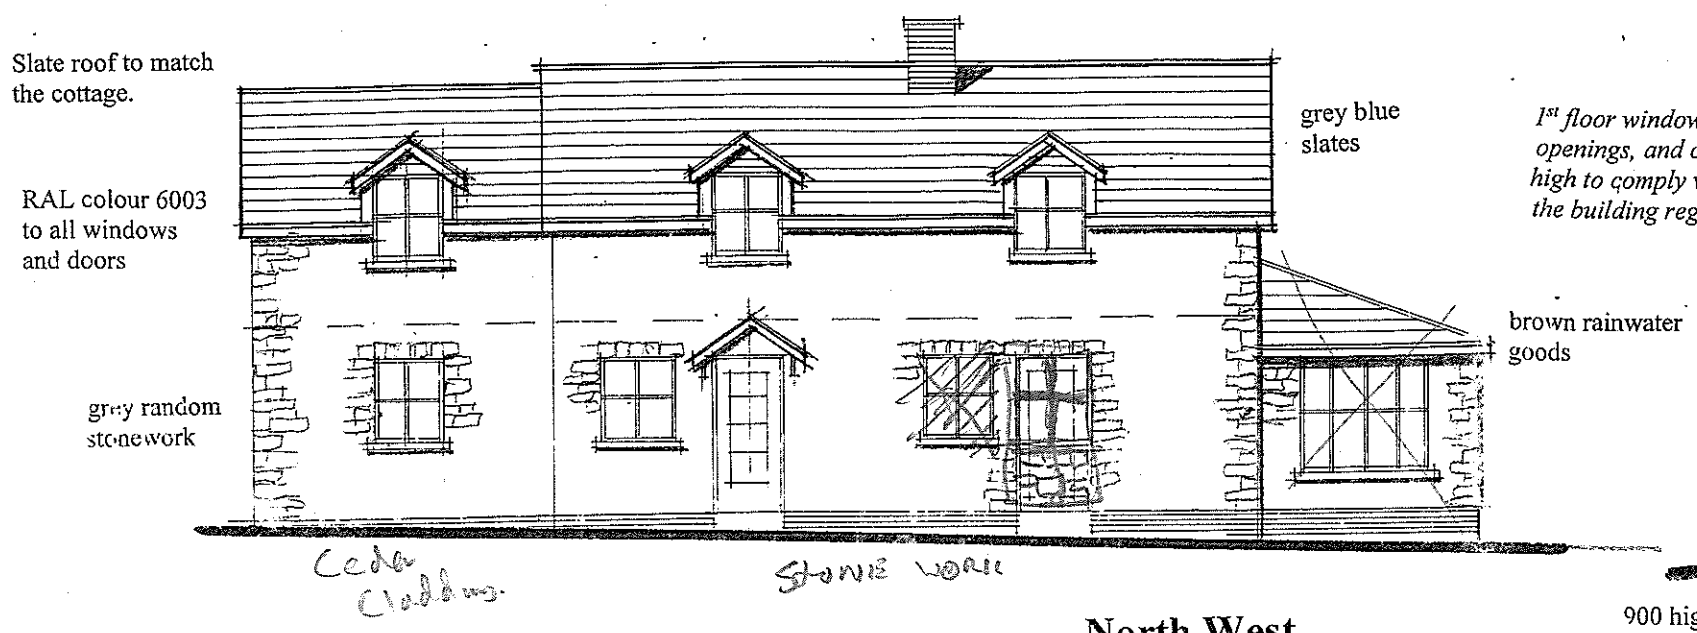

North West

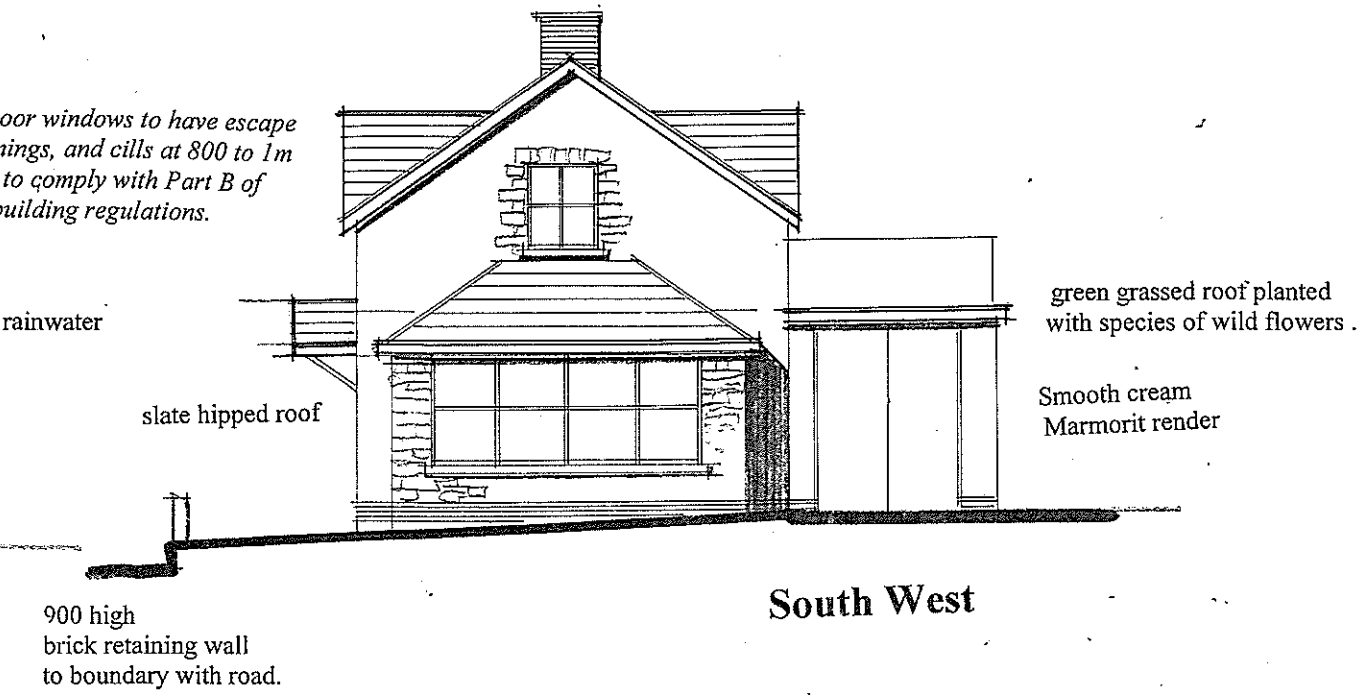

South West

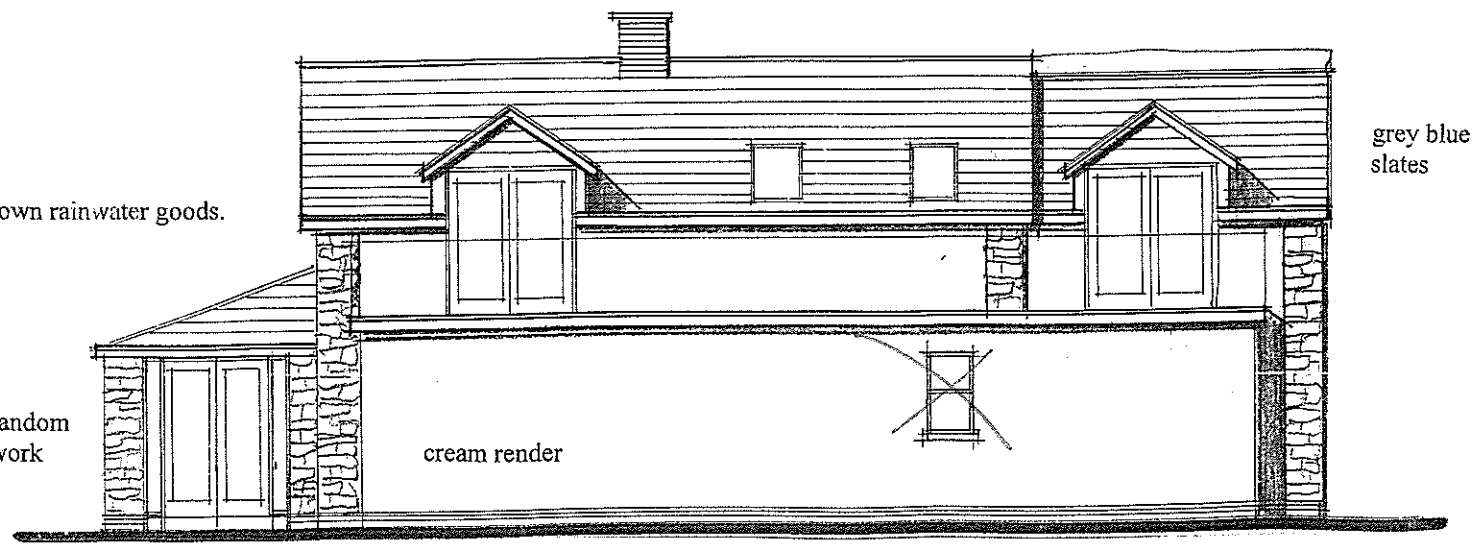

South East

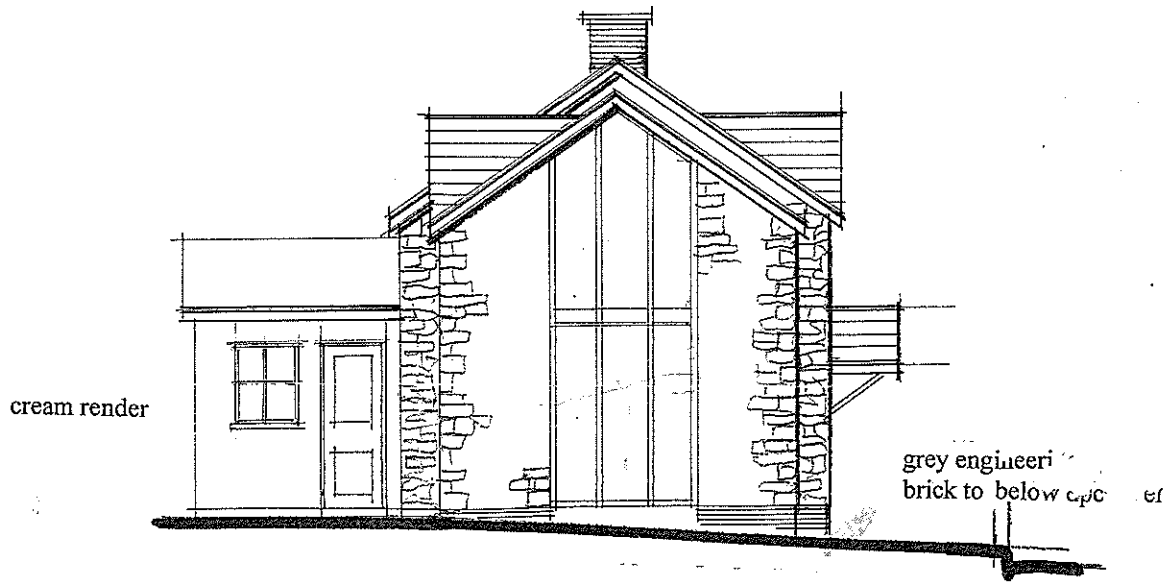

North East.

PROPOSED ELEVATIONS.

Drwg No SM.8
Scale 1-100
16th July 2015.