JOHNSON POOLE & BLOOMER CONSULTANTS GEO - ENVIRONMENTAL & MINERALS 50 SPEIRS WHARF GLASGOW G4 9TH TEL: 0141 331 1456

PLAN VIEW

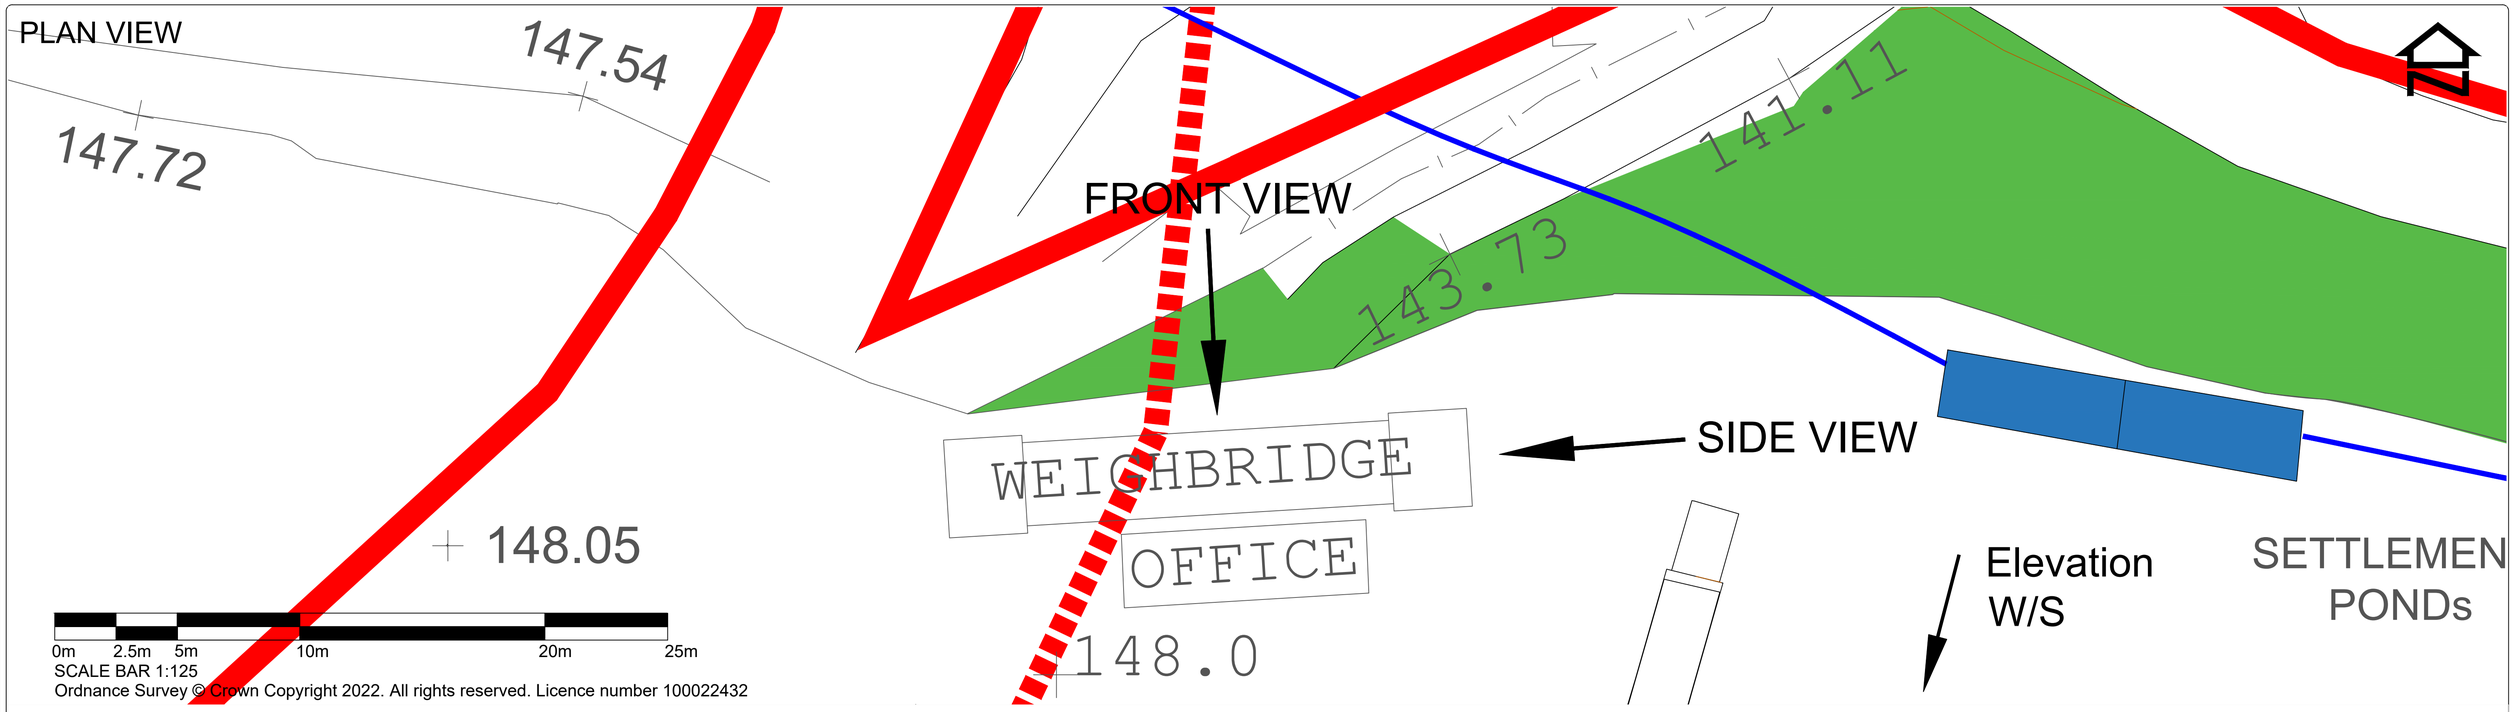

Ordnance Survey © Crown Copyright 2022. All rights reserved. Licence number 100022432

FRONT VIEW

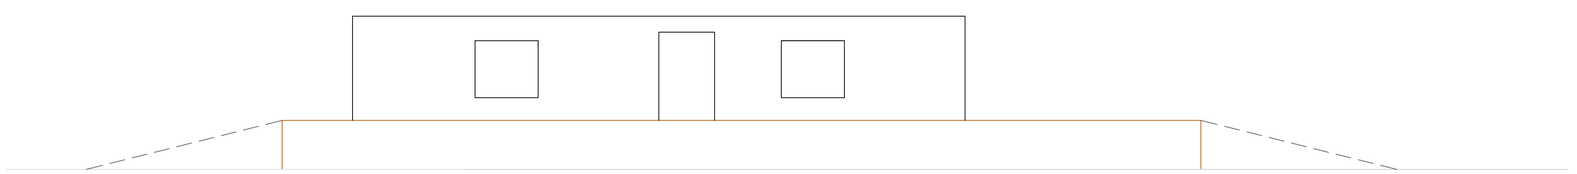

WEIGHBRIDGE

NORTH ELEVATION

CABIN FLOOR PLAN

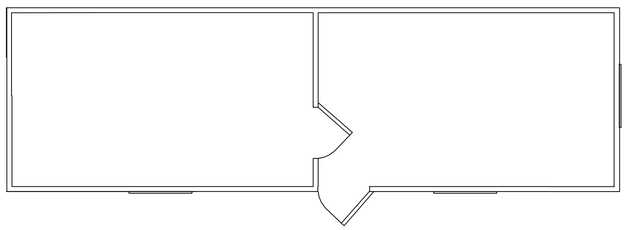

SITE OFFICE

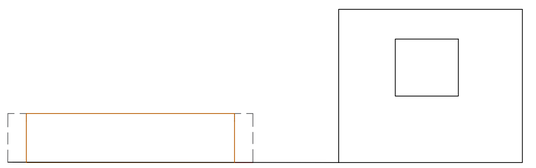

WEIGHBRIDGE

WEST ELEVATION

Johnson Poole & Bloomer Consultants GEO-ENVIRONMENTAL & MINERALS

CLIENT: BREEDON MAKING A MATERIAL DIFFERENCE

PROJECT TITLE: SHIERGLAS QUARRY

DRAWING TITLE: WEIGHBRIDGE AND OFFICE DETAILS

LEGEND

THE COPYRIGHT IN THIS DRAWING IS OWNED BY JOHNSON POOLE & BLOOMER LIMITED AND MAY NOT BE REPRODUCED, PUBLISHED OR ADAPTED WITHOUT OUR CONSENT. SUBJECT TO SATISFACTION OF COPYRIGHT CONDITIONS REQUIRED BY ORDNANCE SURVEY AND BRITISH GEOLOGICAL SURVEY COMPLETE COPIES MAY, HOWEVER, BE MADE AND DISTRIBUTED BY THE CLIENT AS APPROPRIATE IN DEALING WITH MATTERS DIRECTLY RELATED TO ITS COMMISSION.

DRAWN BY	APPROVED BY
MG	
SCALES	ORIGINAL DRAWING SIZE
1:50	A1
DATE	DRAWING No.
MAR 2022	VG235/PA/F/05

DATE | REVISION | No.