Clarence Chare Blue Line Plan

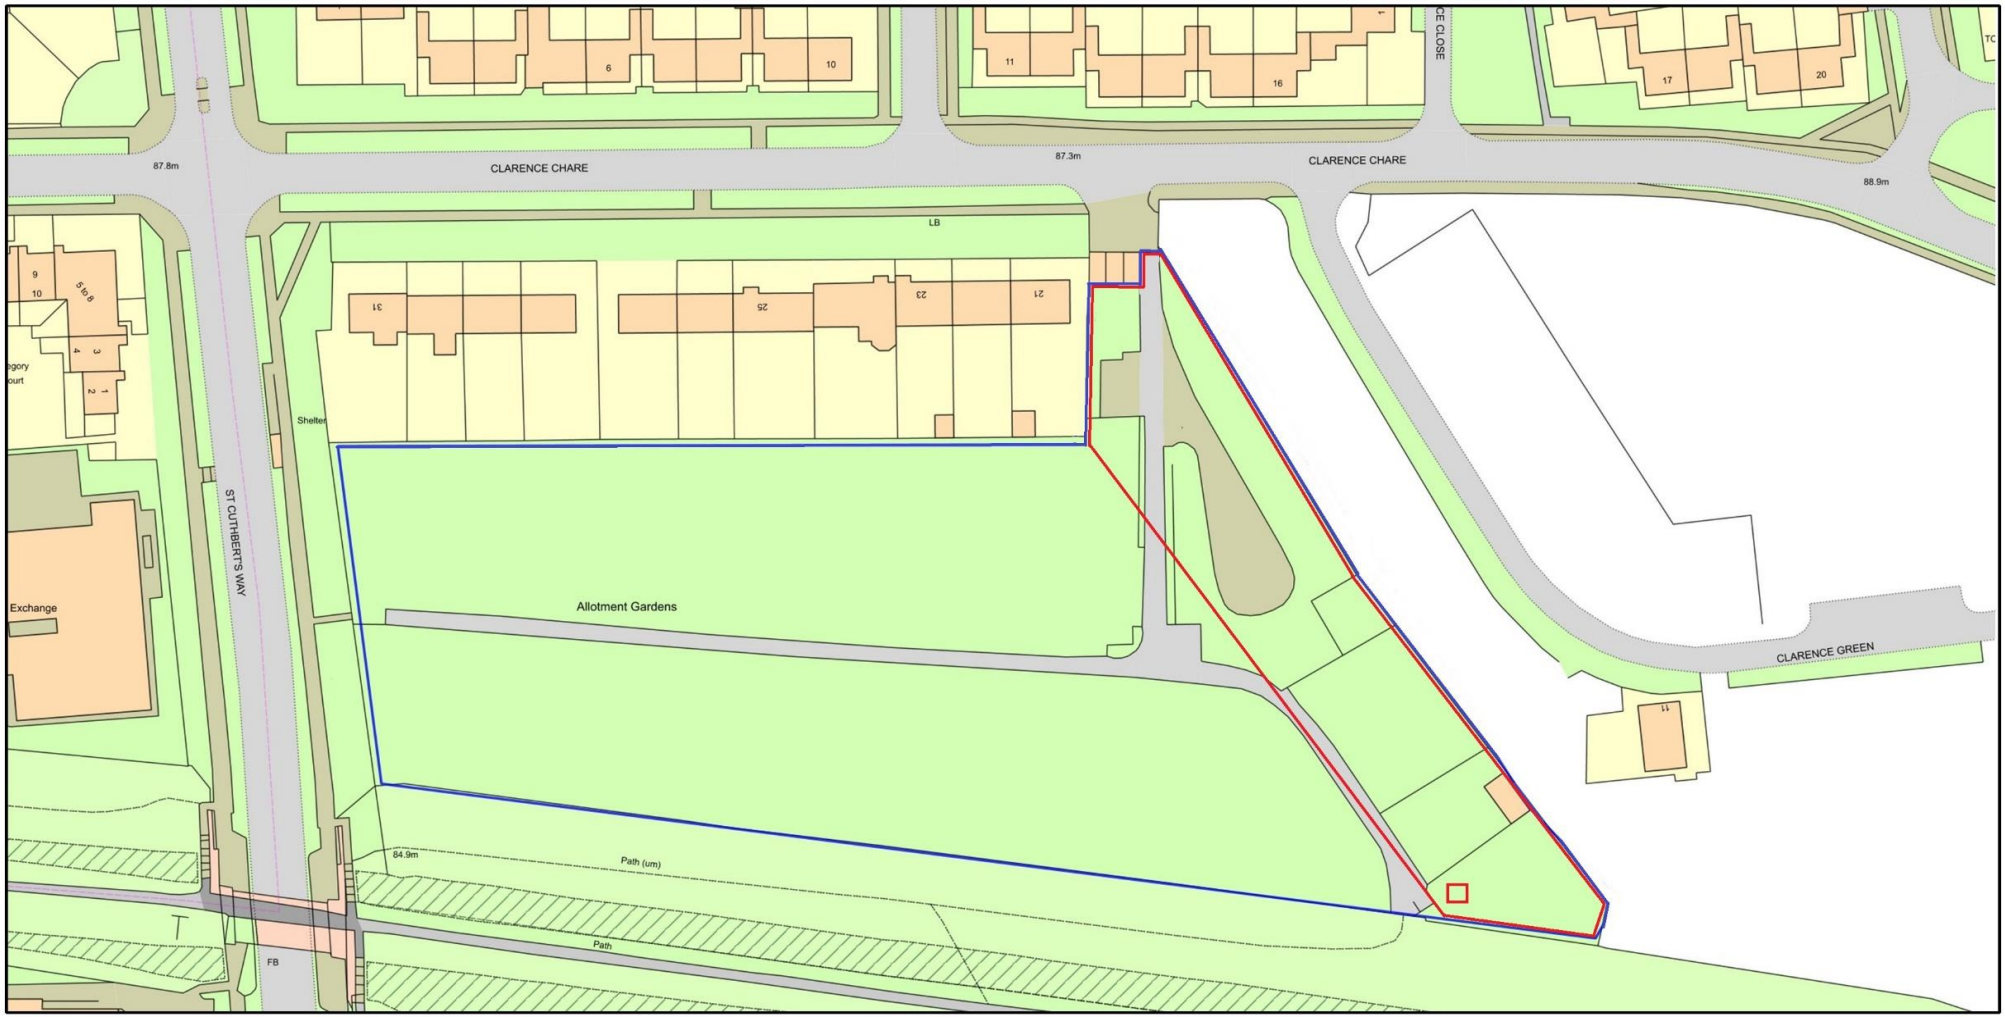

ReQuestaPlan

Plan Produced for: Great Aycliffe Garden Guild

Date Produced: 01 Feb 2022

Plan Reference Number: TQRQM22031233820361

Scale: 1:1250 @ A4

© Crown copyright and database rights 2021 OS 100042766