ALL DIMENSIONS TO BE CHECKED BY CONTRACTOR

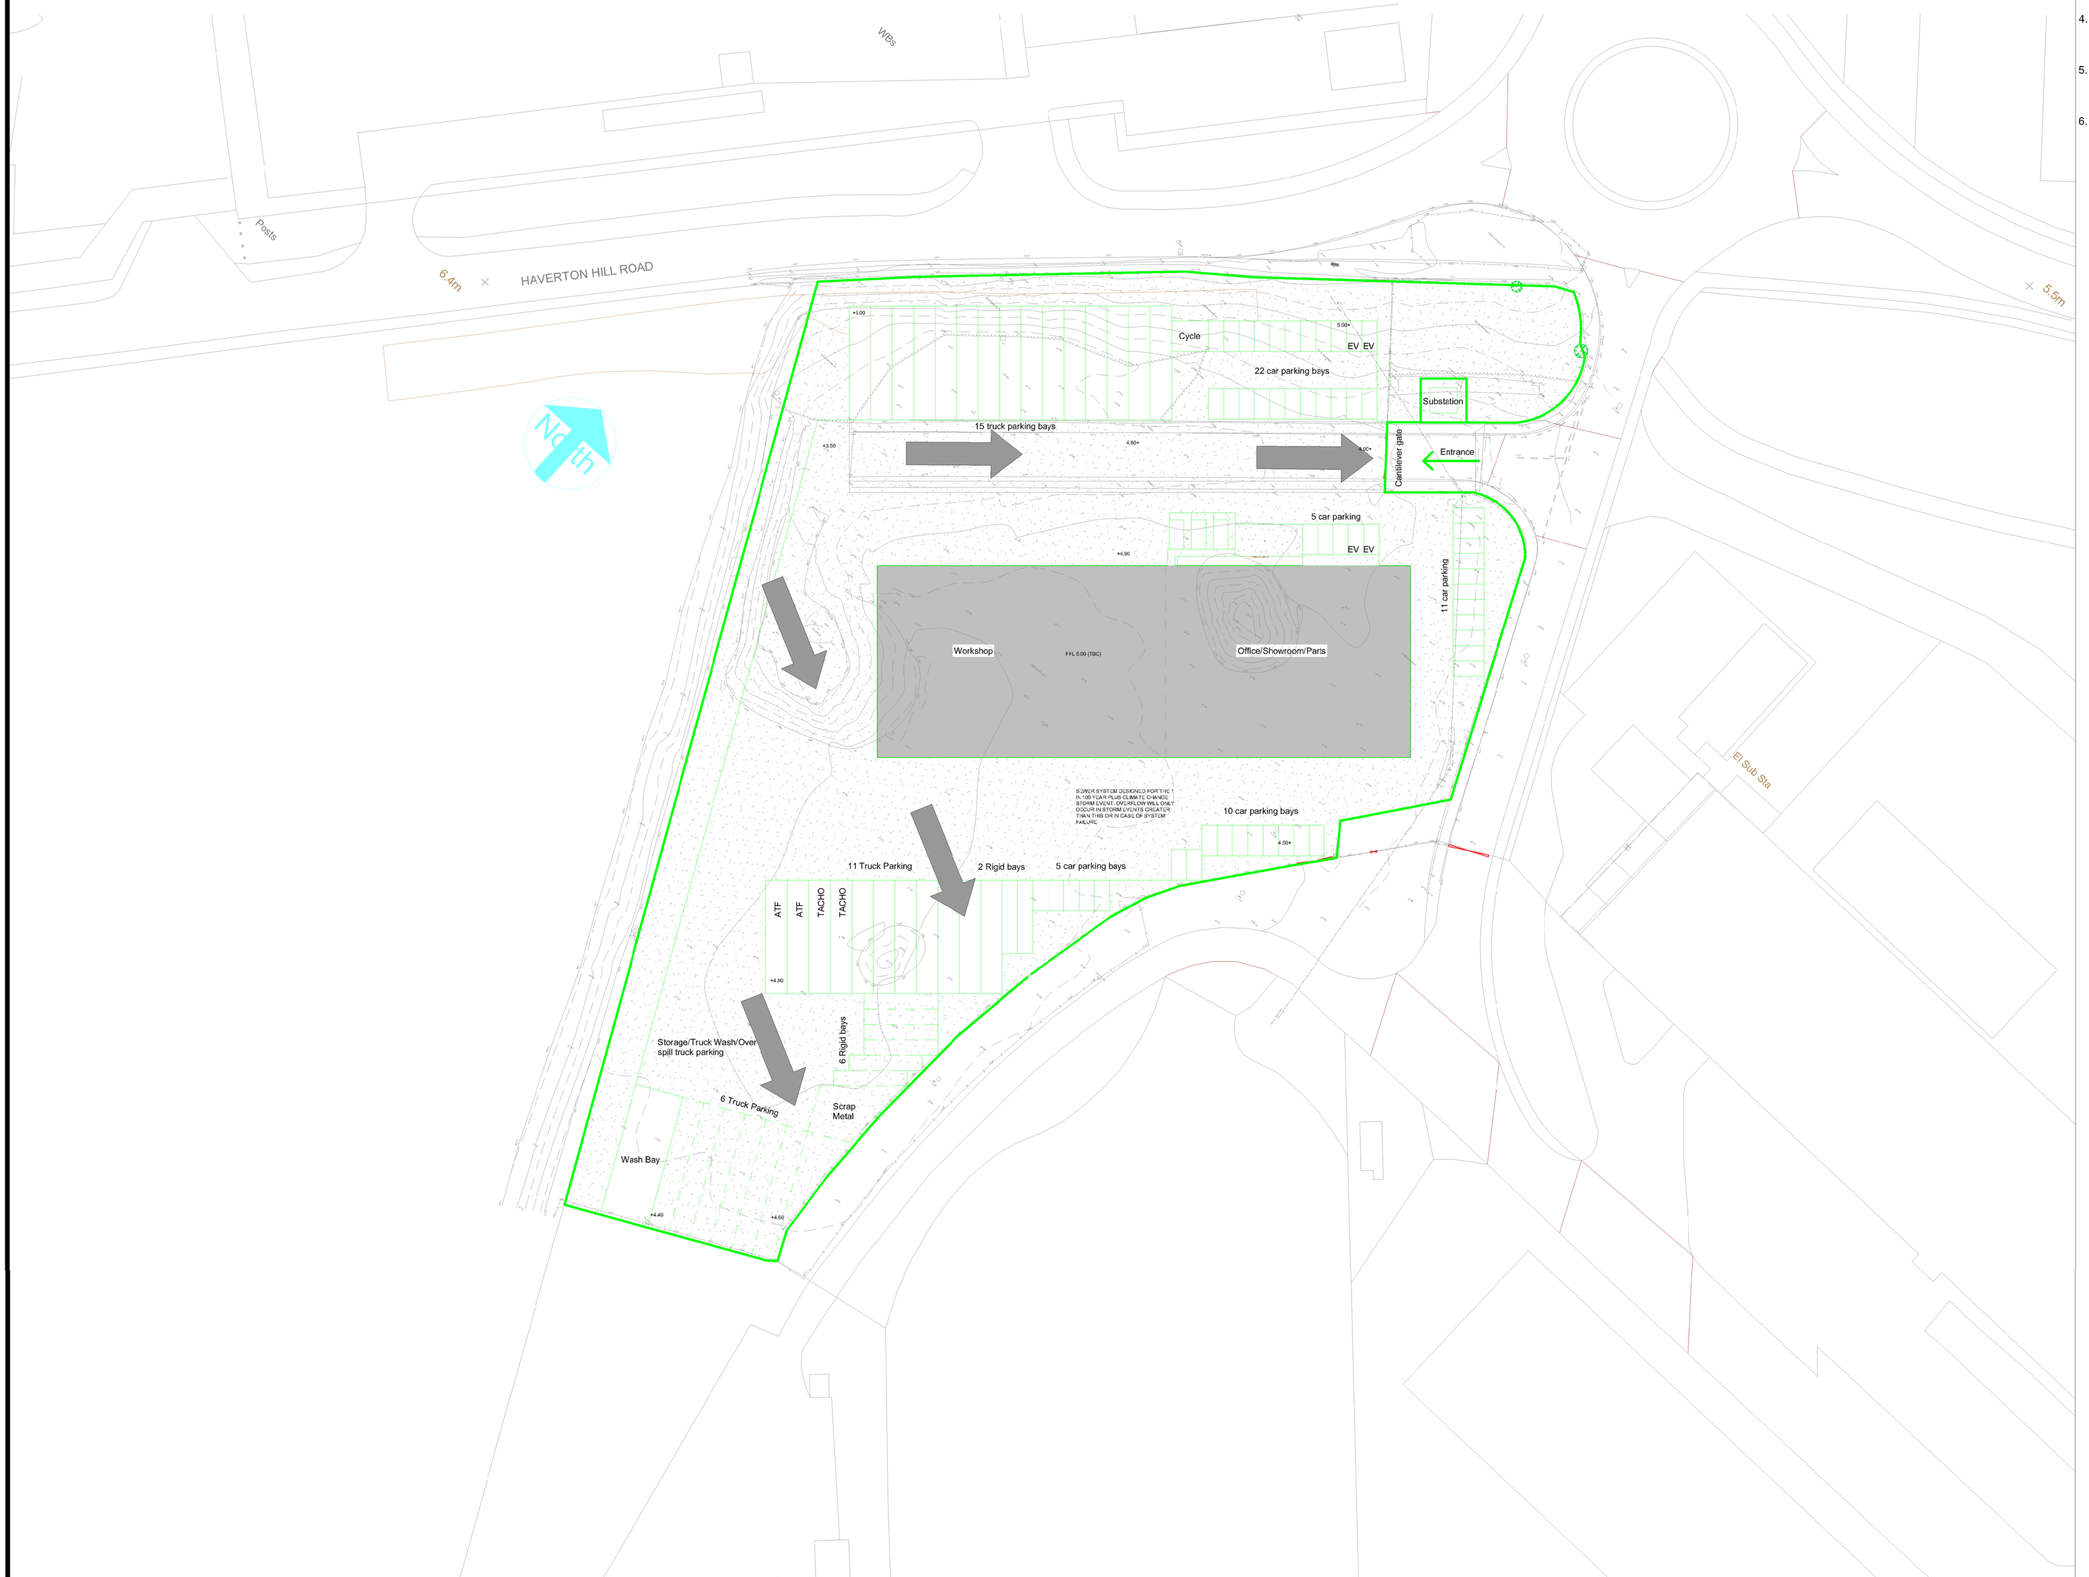

NOTES

1. THIS DRAWING IS FOR PLANNING ONLY AND SUBJECT TO DETAILED DESIGN. IT S TO BE READ IN CONJUNCTION WITH ALL RELEVANT SERIES DESIGN DRAWINGS, SPECIFICATIONS AND DOCUMENTATION.
2. CONSTRUCTION TO BE IN ACCORDANCE WITH ALL BRITISH AND EUROPEAN STANDARDS AND BUILDING REGULATIONS.
3. ALL DIMENSIONS ARE IN MILLIMETRES AND LEVELS IN METRES ABOVE LOCAL DATUM.
4. ALL LEVELS, FINISHED FLOOR LEVELS (FFLS) AND FOUL AND SURFACE WATER DRAINAGE SHOWN ARE SUBJECT TO APPROVAL FROM THE ARCHAEOLOGIST
5. ANY DISCREPANCIES IN THE DETAILS SHOWN ARE TO BE REPORTED TO THE EMPLOYER'S REPRESENTATIVE/ENGINEER PRIOR TO CONSTRUCTION.
6. ALL EXISTING SERVICES ARE TO BE LOCATED PRIOR TO THE COMMENCEMENT OF ANY WORKS. THE CONTRACTOR MUST NOTIFY THE ENGINEER IMMEDIATELY OF ANY CONFLICT WITH THE PROPOSED WORKS.

STORMWATER CONCEPT LEGEND

18.30x	Proposed Level
FFL 80.90	Finished floor level
←	Overland flow

Rev	Description			
A	FOR APPROVAL	AW	AW	27.04.22

Engineer

Wallace Engineering
22 Park Rise
Harpenden

Developer

Ideal Design Solutions

Project

Haverton Hill Rd,
Stockton on Tees

Title

Overland Flow Plan

Scale : A1	Drawn	Authorised
1:500	AW	FC

Job No	Drawing No	Revision
2373	C04	A