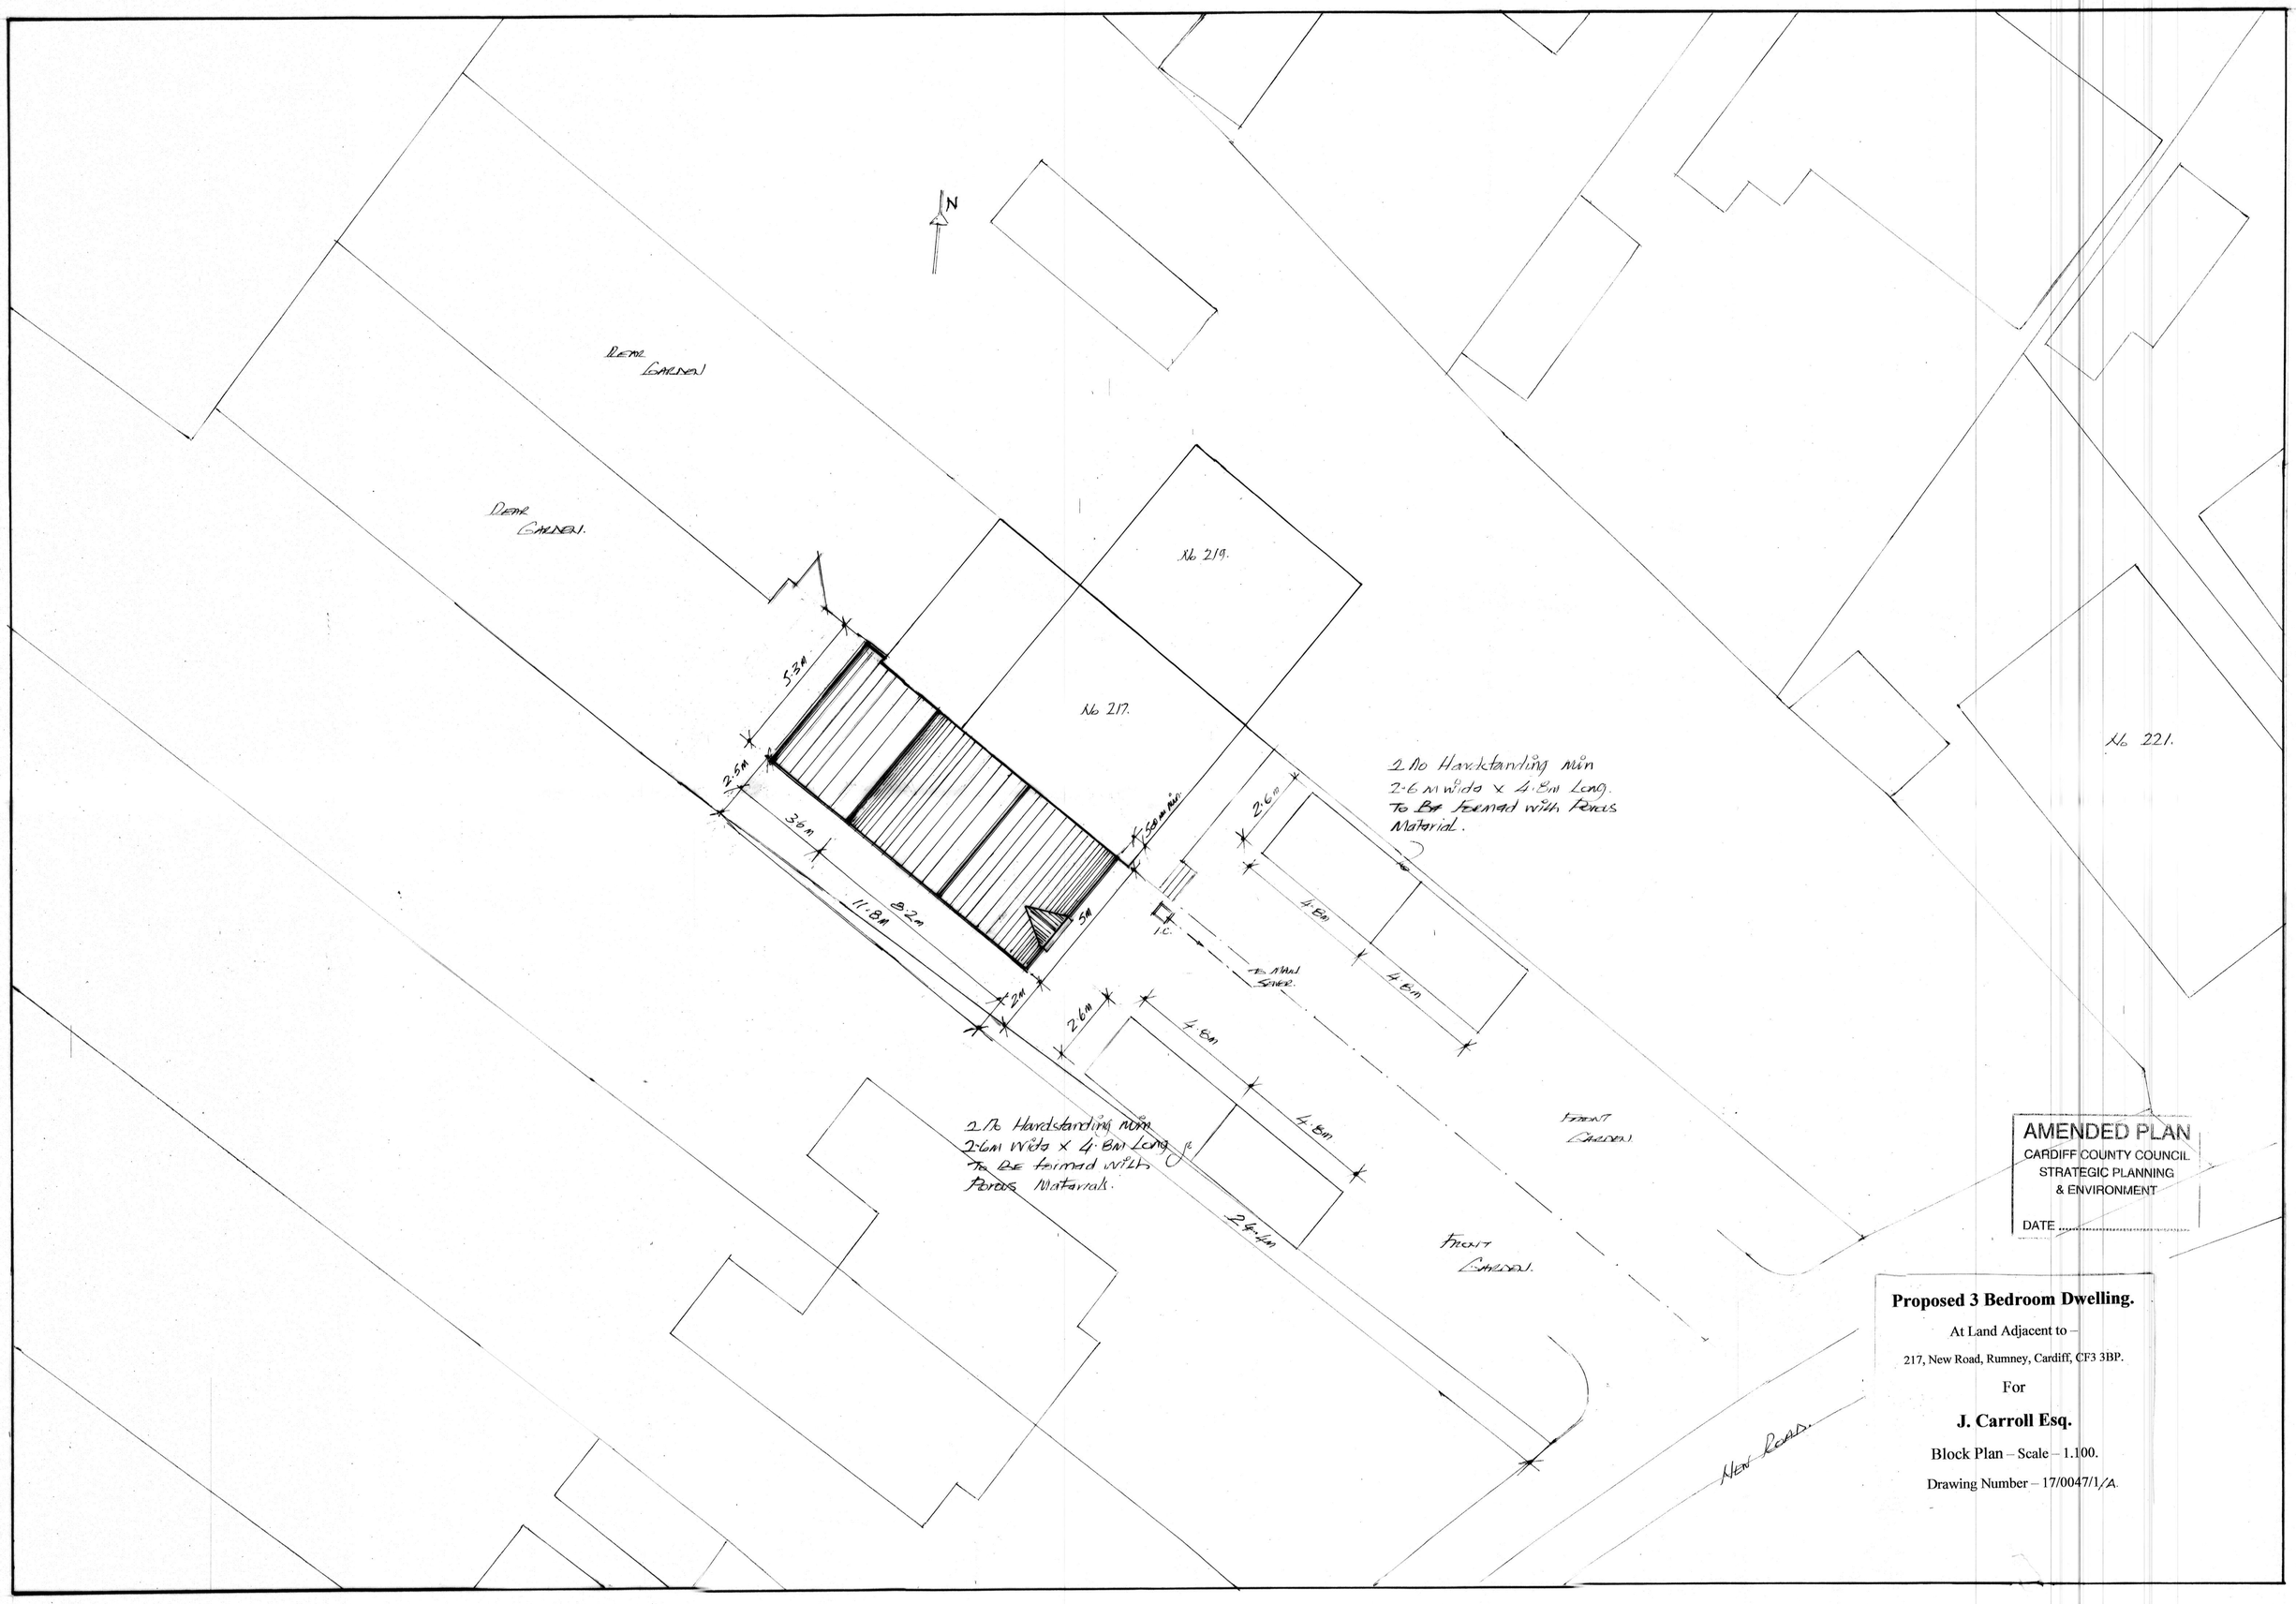

AMENDED PLAN
CARDIFF COUNTY COUNCIL
STRATEGIC PLANNING
& ENVIRONMENT
DATE .....

Proposed 3 Bedroom Dwelling.

At Land Adjacent to –

217, New Road, Rumney, Cardiff, CF3 3BP.

For

J. Carroll Esq.

Block Plan – Scale – 1.100.

Drawing Number – 17/0047/1/A.