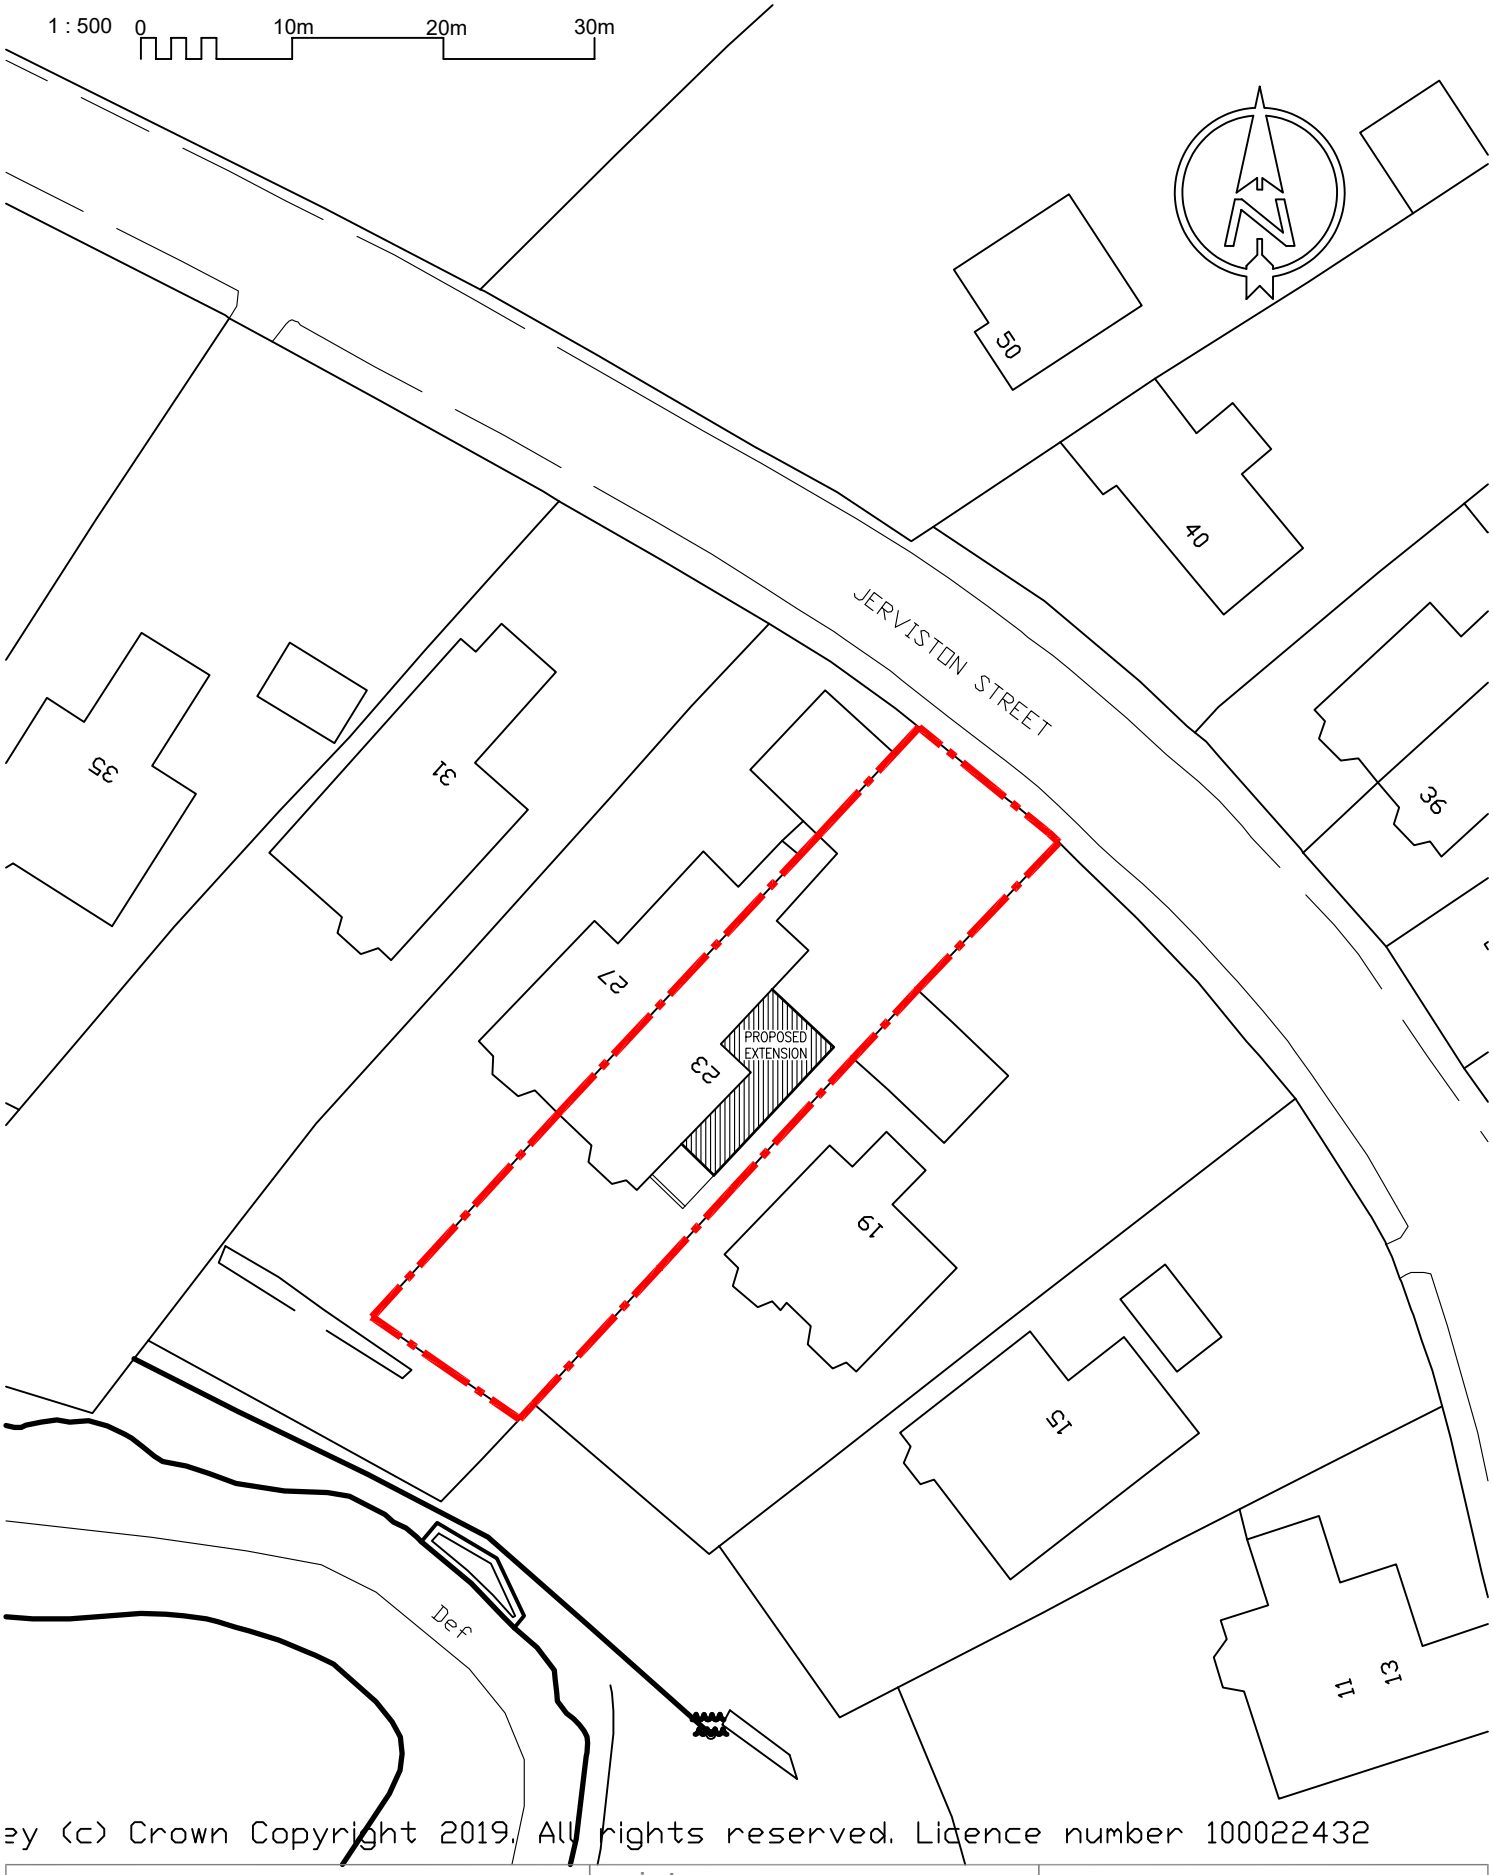

ey (c) Crown Copyright 2019. All rights reserved. Licence number 100022432

TomWiddows Architecture
Whiteinch Tel: 07746514412
Glasgow E-mail: tom_widdows@hotmail.com

project:	job:	drawing number:	rev:
23 JERVISTON STREET MOTHERWELL	0037	L(9)2	

title:
BLOCK PLAN

do not scale from drawings. discrepancies in figured dimensions to be notified to the architect.

rev:	description:	drawn:	chkd:	date:

scale:	drawn:	checked:	date:
1:500@A4	TW		04/22