construction phase plan

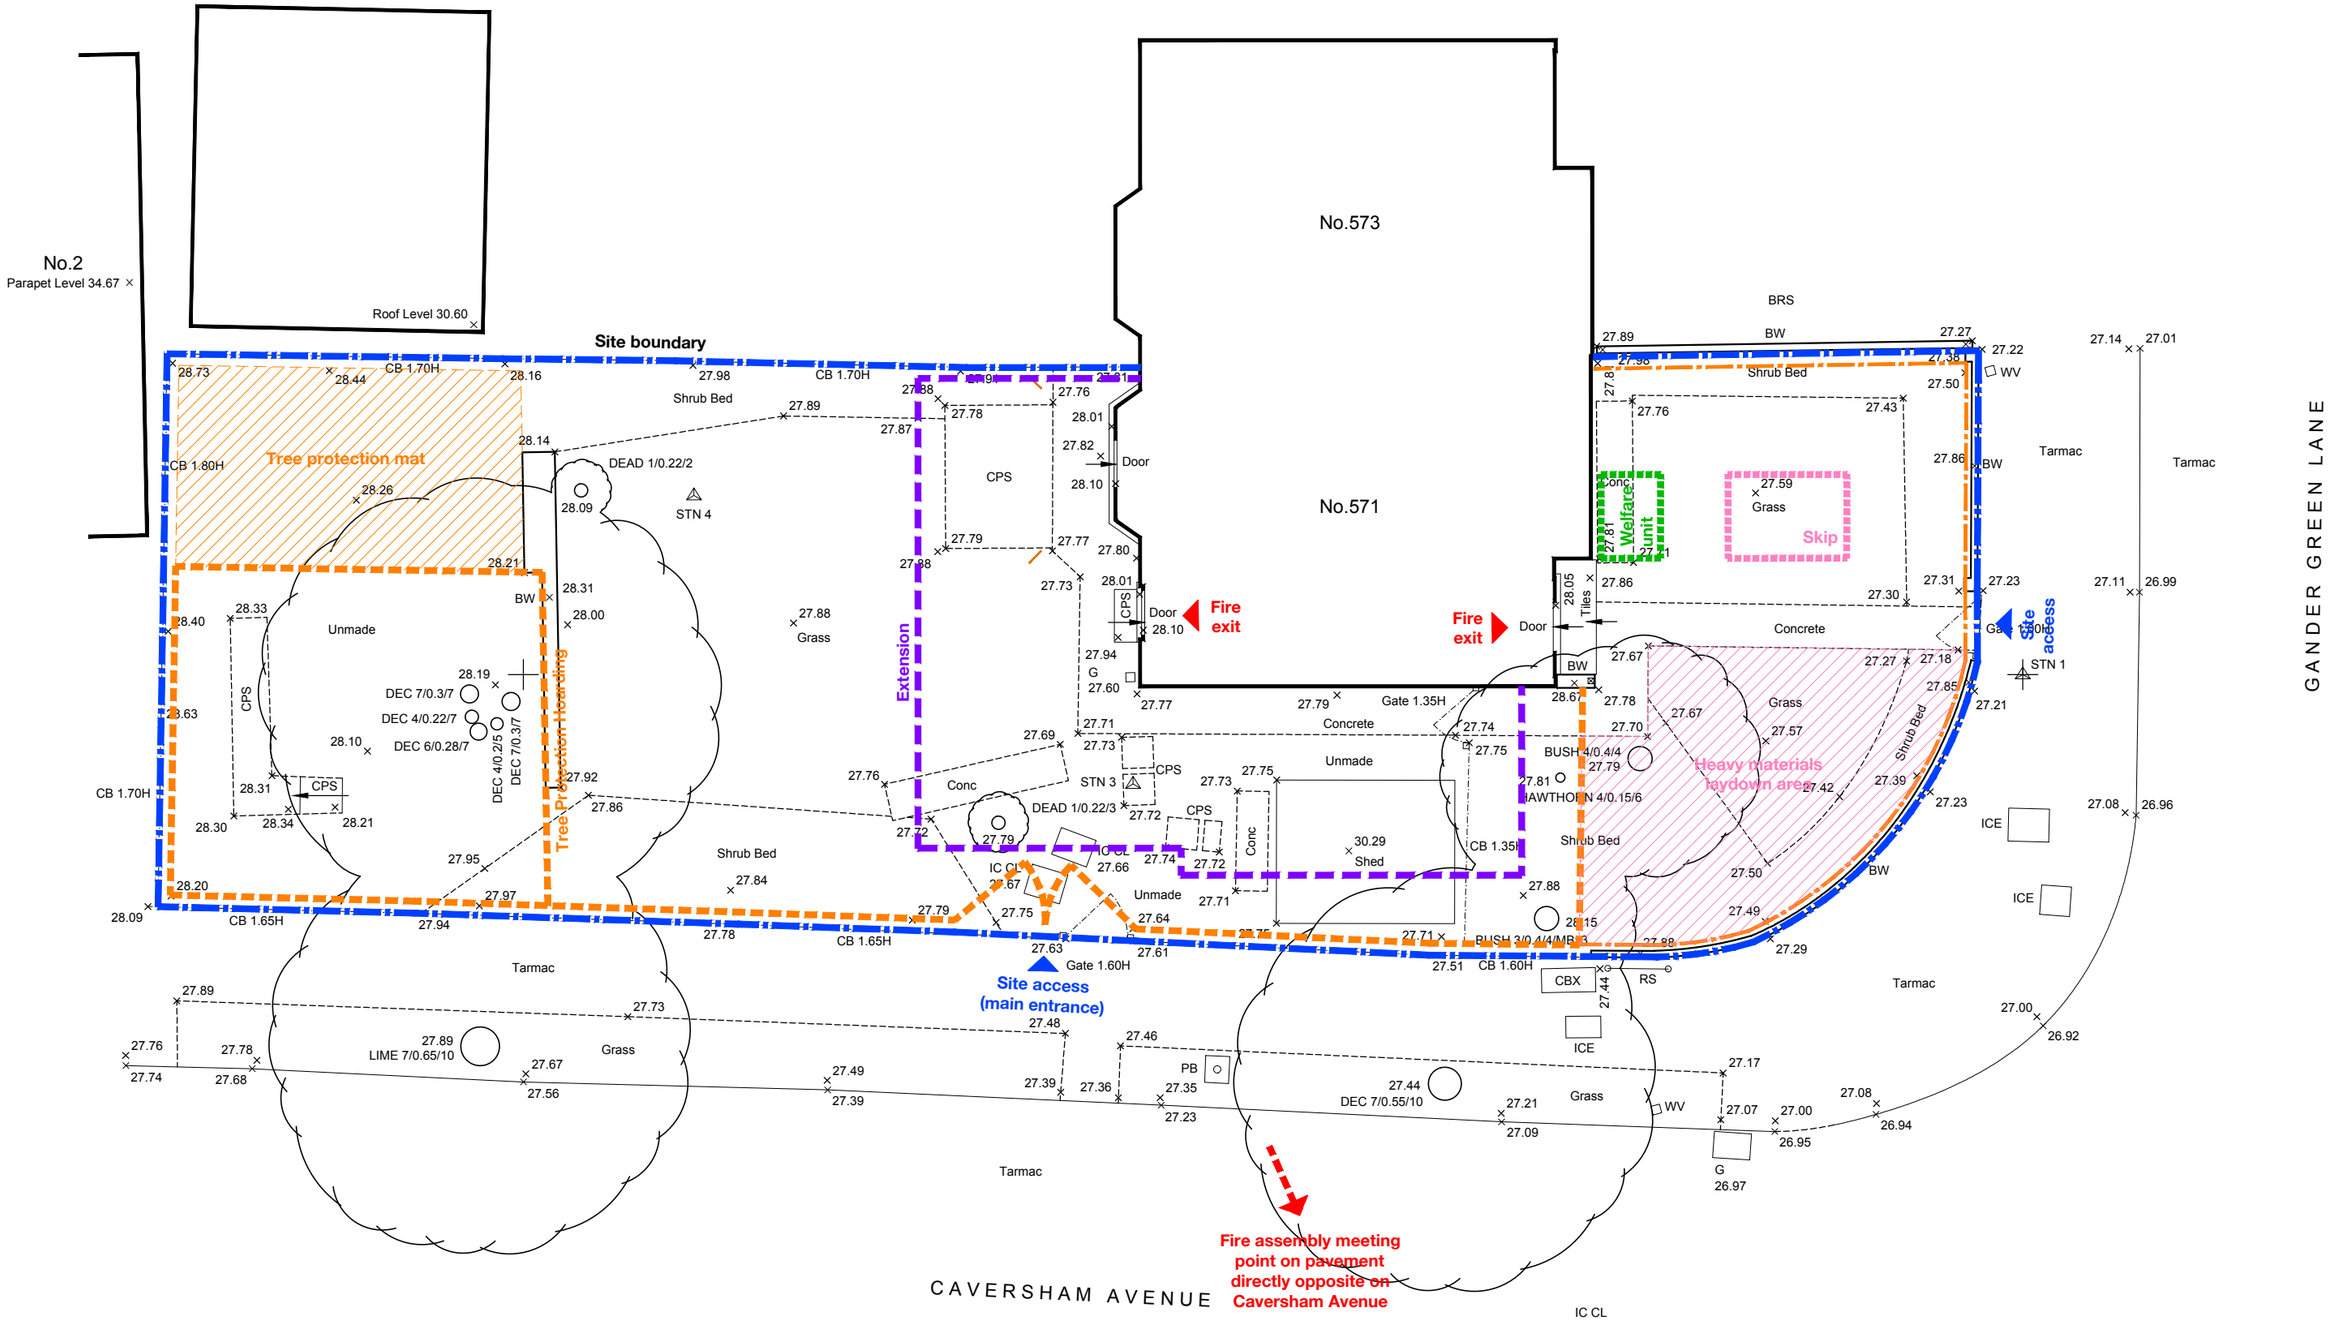

Legend

- Existing
- Site boundary
- Tree protection
- Hoarding
- Extension
- Heavy materials
- Fence
- Skip
- Welfare unit

Location 571 Gander Green Lane
Cheam Sutton SM3 9RF

GPRS Co-ordinates
+51.378116 -0.218771

Client	Congregation of the Daughters of the Cross of Liege			Job	3772
Project	Alterations + Additions to Dwelling House			Dwg	0300
Title	CONSTRUCTION PHASE site plan	Scale	1.100 @ A3	Rev	A
Stage	(5) Construction	Date	6 May 2022		

Bird + MacDonald
architects | cost consultants

104/3 Goodman Road Monaghan Farm
Ashanti Road Centurion 1739
t +27 72 696 5763
e sb.bmacd@gmail.com

72 The Avenue, Liphook
Hampshire GU30 7QS
t +44 7836 285 473
e pb.bmacd@gmail.com