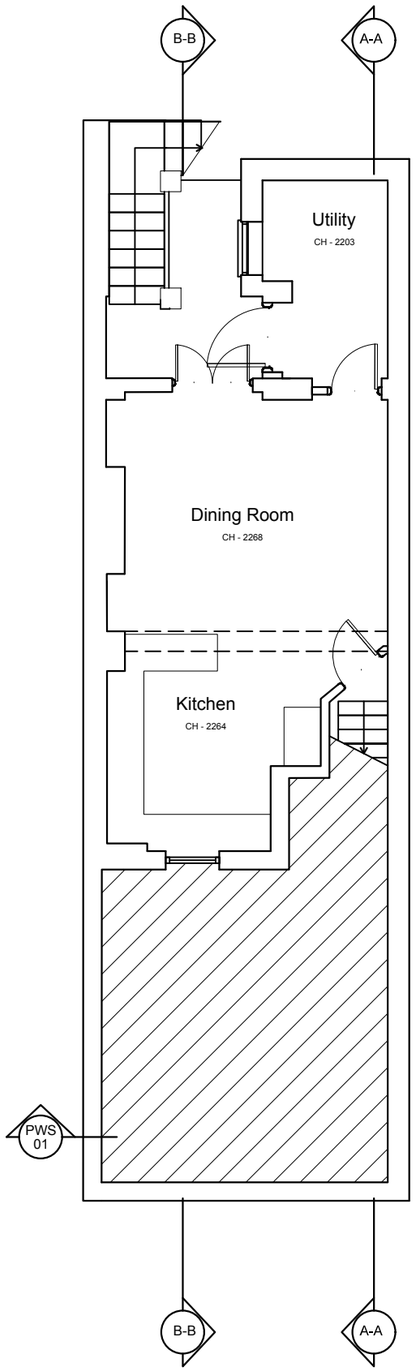

Lower Ground Floor Plan
Scale: 1:100

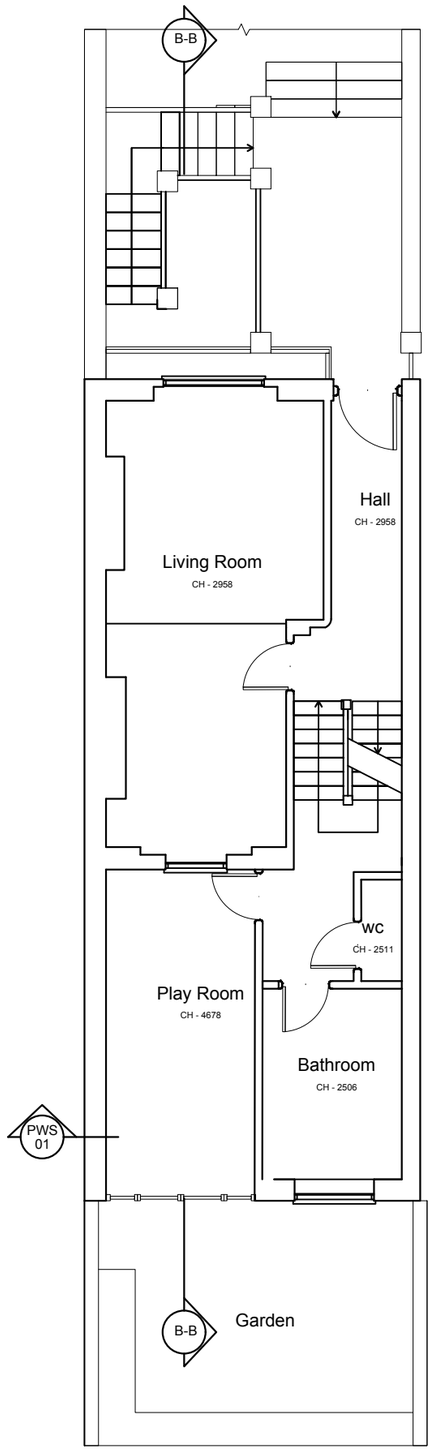

Ground Floor Plan
Scale: 1:100

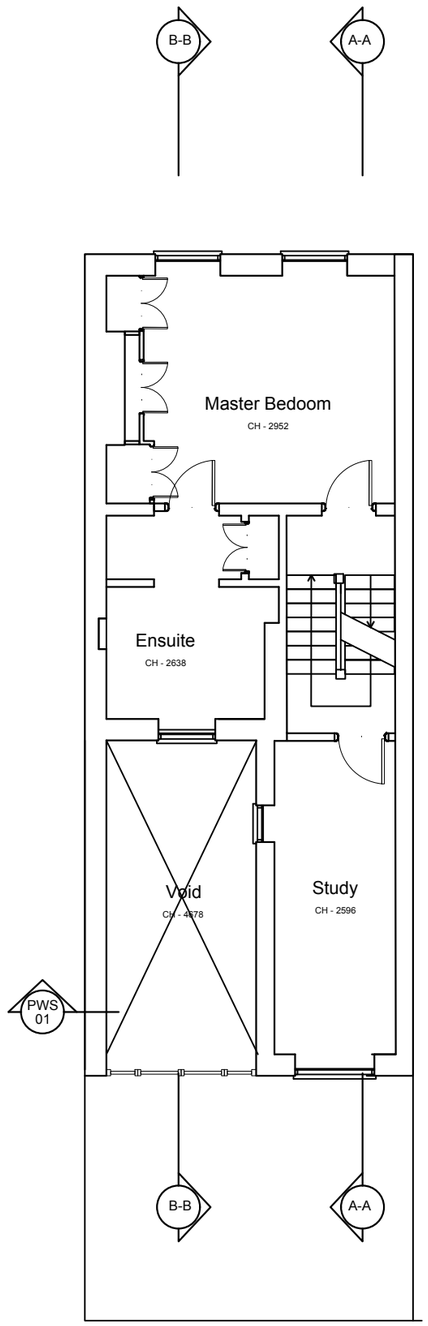

First Floor Plan
Scale: 1:100

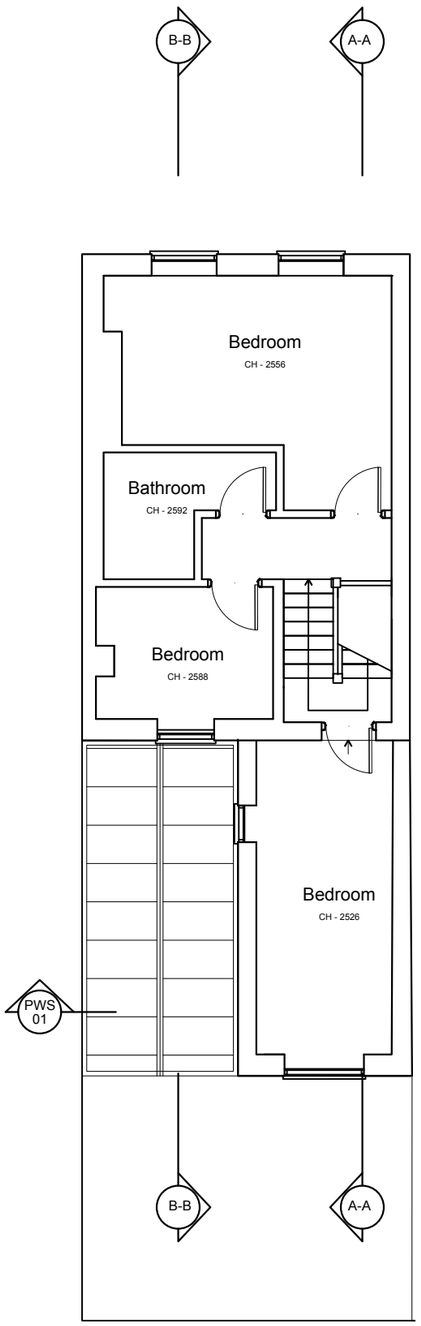

Second Floor Plan
Scale: 1:100

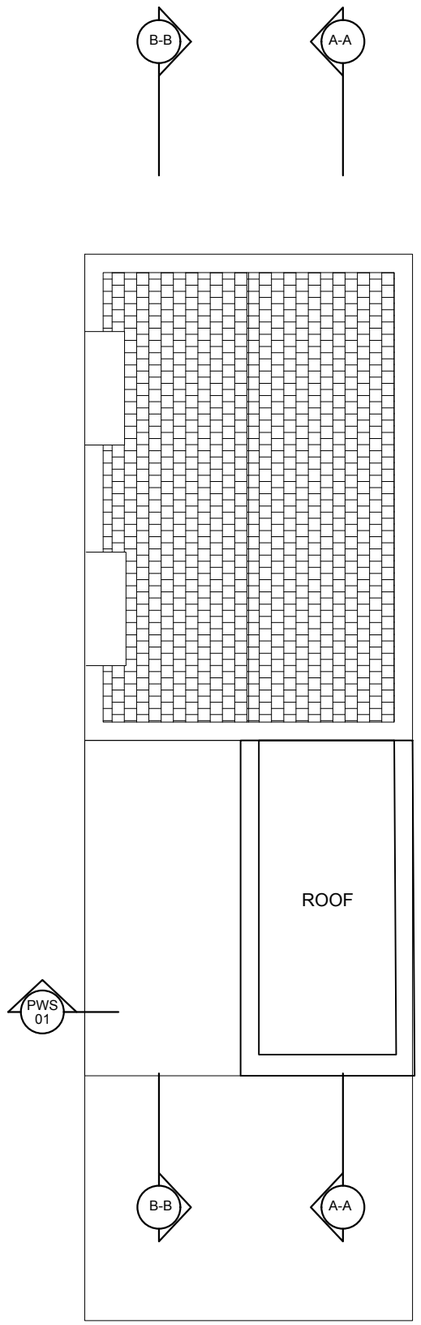

Roof Plan
Scale: 1:100

NORTH:

SCALE at A3:

0m 5m.

GENERAL NOTES:

This drawing remains the property of Locksley Architects Ltd, reproduction shall only be allowed with written permission.

This drawing is not to be scaled for construction purposes, use written dimensions only. Any discrepencies to be reported to the architect. All dimensions to be checked on site. The contractor is responsible for all dimensions and setting out of the work on site. The contractor must ensure that all elements of the work comply with current building regulations.

PROJECT NOTES:

Area to be demolished

Issued for Planning	03/05/2022	B
Issued for Planning	25/04/2022	A

LOCKSLEY
ARCHITECTS

Architect Details
Westbourne Studios, Notting Hill, London W10 5JJ
info@locksleyarchitects.com
0207 206 2727

Project
36 Northumberland Place

Title
Existing Plans

Job No	Drg No	Revision
1063	E01	B

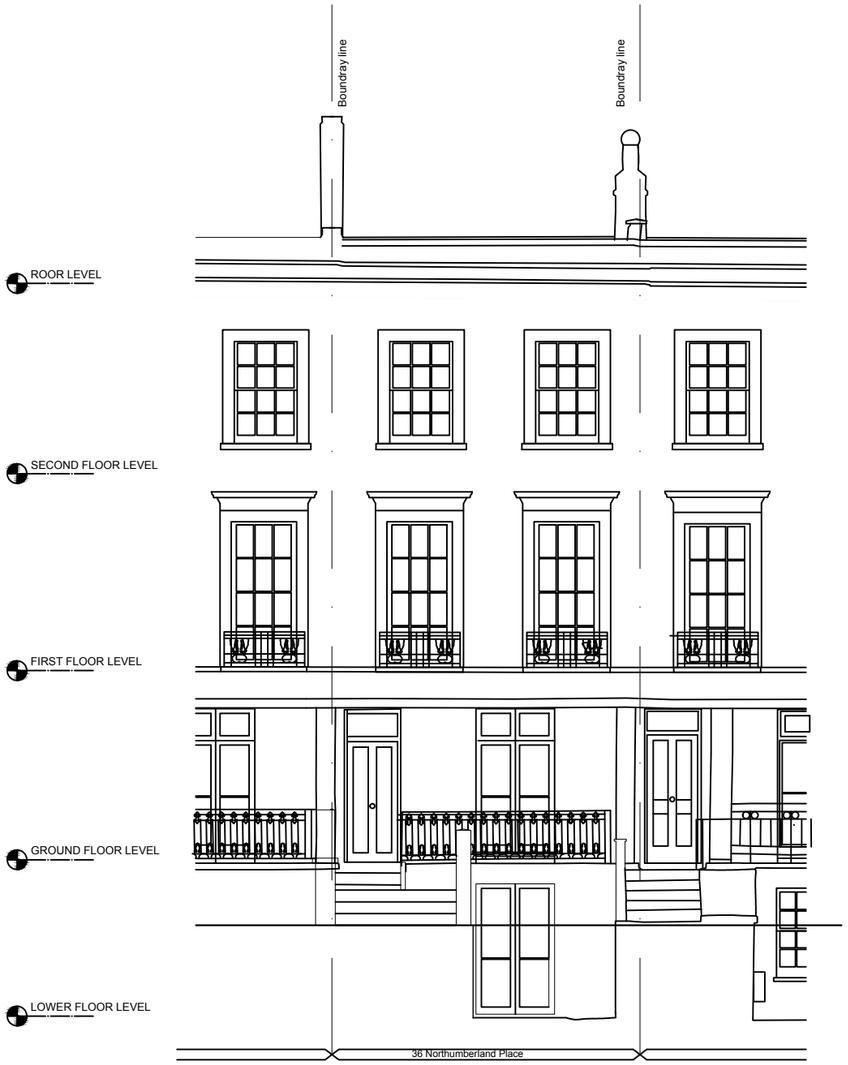

Front Elevation

Scale: 1:100

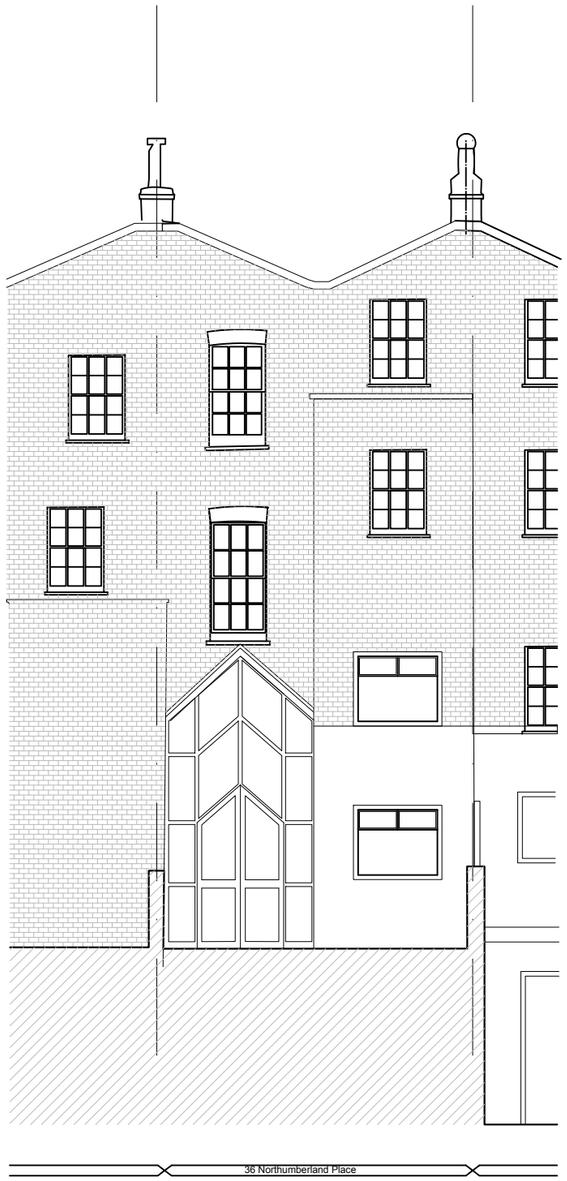

Rear Elevation

Scale: 1:100

NORTH:

SCALE at A3:

0m 5m.

GENERAL NOTES:

This drawing remains the property of Locksley Architects Ltd, reproduction shall only be allowed with written permission.

This drawing is not to be scaled for construction purposes, use written dimensions only. Any discrepencies to be reported to the architect. All dimensions to be checked on site. The contractor is responsible for all dimensions and setting out of the work on site. The contractor must ensure that all elements of the work comply with current building regulations.

PROJECT NOTES:

Area to be demolished

Issued for Planning	03/05/2022	B
Issued for Planning	25/04/2022	A

LOCKSLEY
ARCHITECTS

Architect Details
Westbourne Studios, Notting Hill, London W10 5JJ
info@locksleyarchitects.com
0207 206 2727

Project
36 Northumberland Place

Title
Existing Elevations

Job No	Drg No	Revision
1063	E02	B

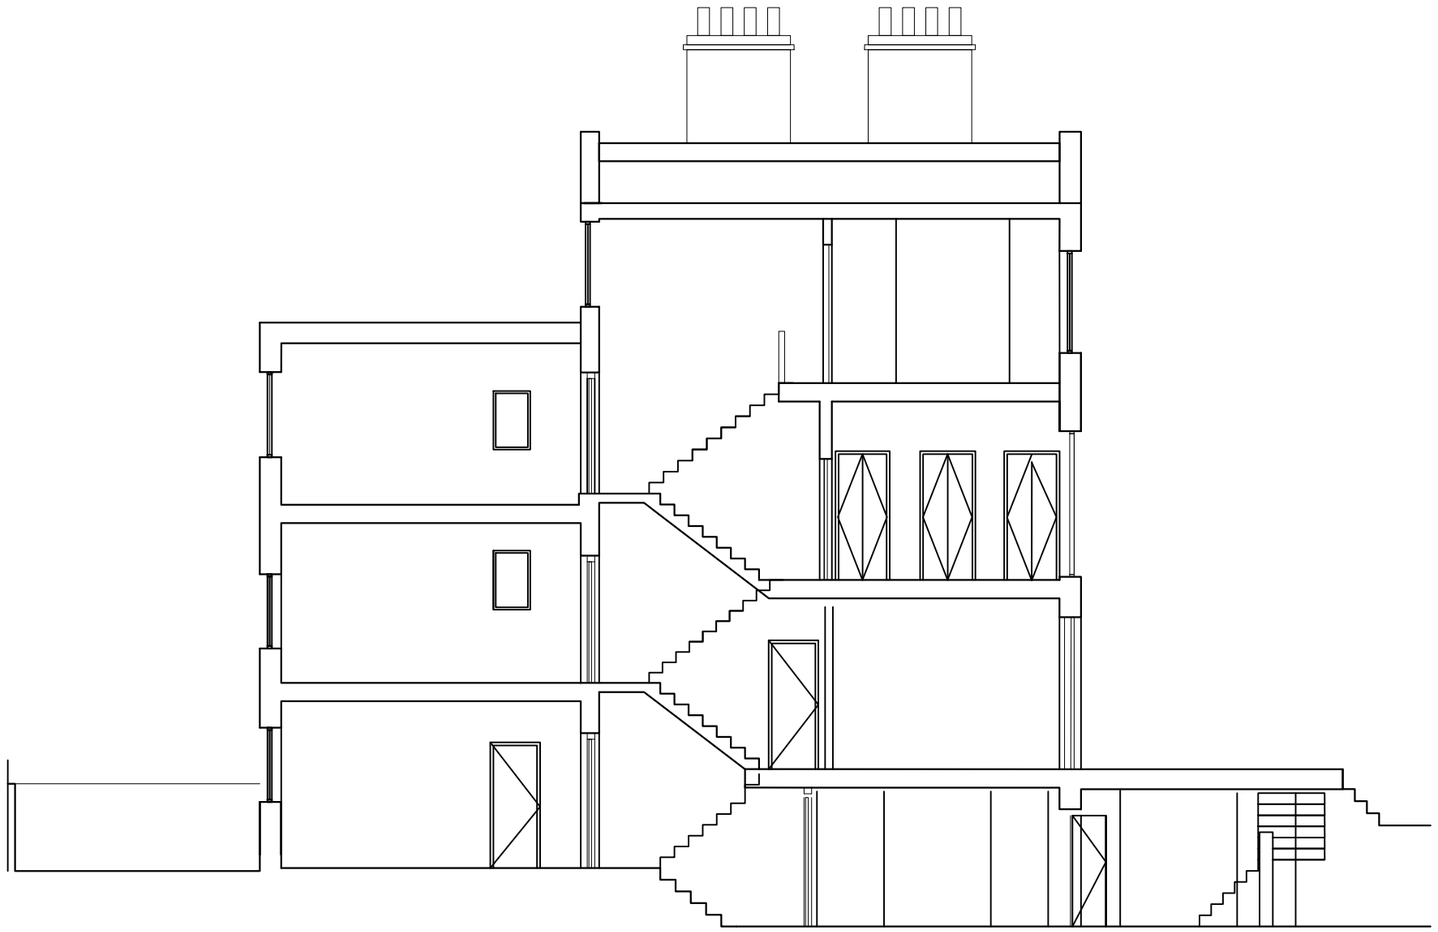

Section A-A

Scale: 1:100

NORTH:

SCALE at A3:

0m 5m.

GENERAL NOTES:

This drawing remains the property of Locksley Architects Ltd, reproduction shall only be allowed with written permission.

This drawing is not to be scaled for construction purposes, use written dimensions only. Any discrepencies to be reported to the architect. All dimensions to be checked on site. The contractor is responsible for all dimensions and setting out of the work on site. The contractor must ensure that all elements of the work comply with current building regulations.

PROJECT NOTES:

Area to be demolished

Issued for Planning	03/05/2022	B
Issued for Planning	25/04/2022	A

LOCKSLEY
ARCHITECTS

Architect Details
Westbourne Studios, Notting Hill, London W10 5JJ
info@locksleyarchitects.com
0207 206 2727

Project
36 Northumberland Place

Title
Existing Section A-A

Job No	Drg No	Revision
1063	E03	B

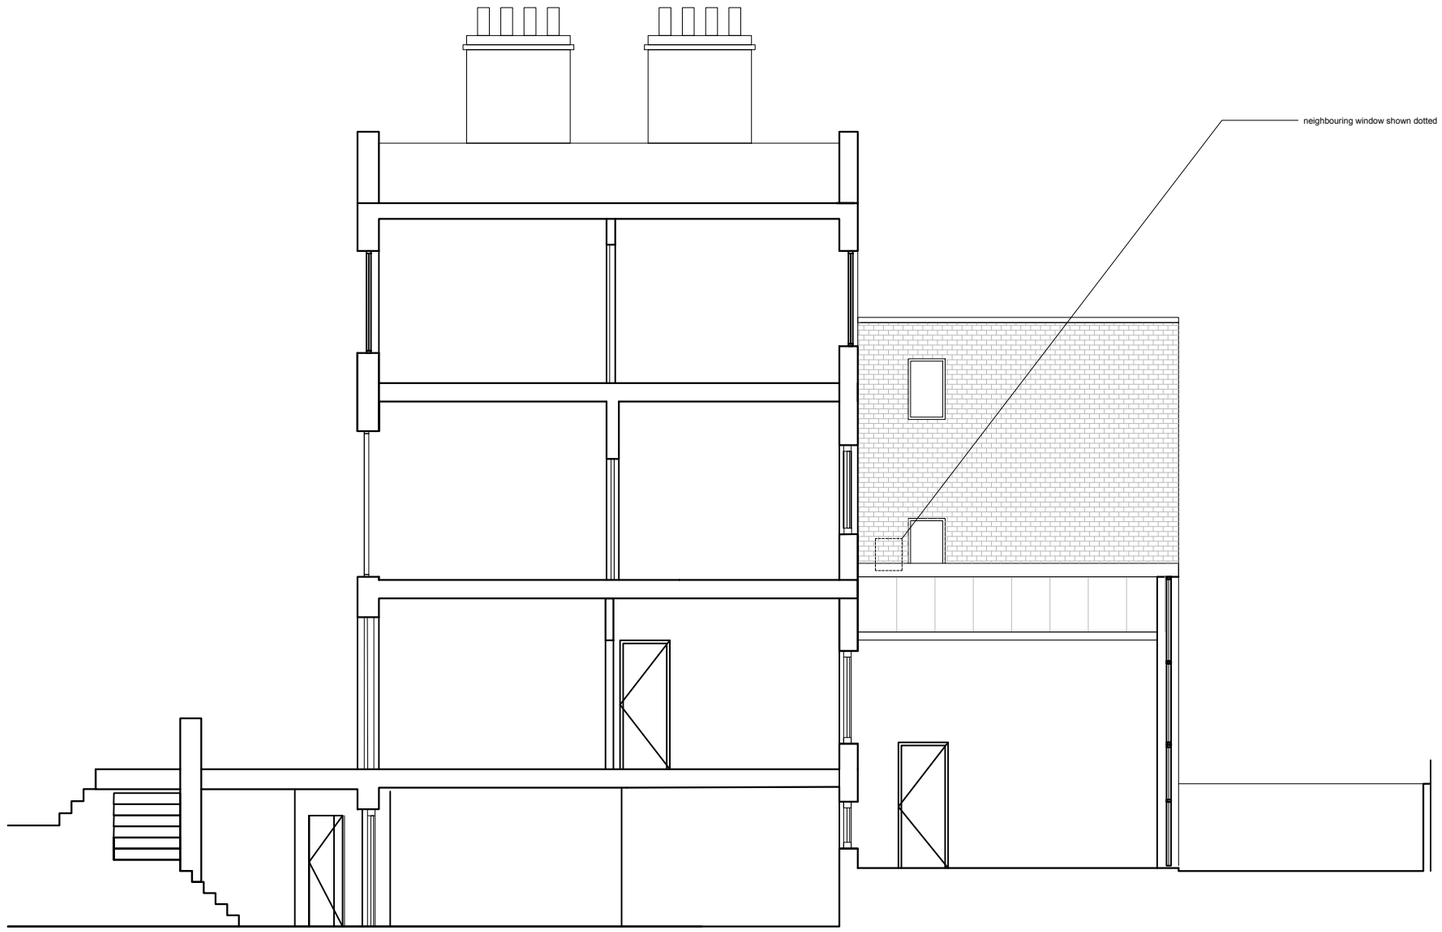

Section B-B

Scale: 1:100

NORTH:

SCALE at A3:

0m 5m.

GENERAL NOTES:

This drawing remains the property of Locksley Architects Ltd, reproduction shall only be allowed with written permission.

This drawing is not to be scaled for construction purposes, use written dimensions only. Any discrepencies to be reported to the architect. All dimensions to be checked on site. The contractor is responsible for all dimensions and setting out of the work on site. The contractor must ensure that all elements of the work comply with current building regulations.

PROJECT NOTES:

Area to be demolished

Issued for Planning	03/05/2022	B
Issued for Planning	25/04/2022	A

LOCKSLEY
ARCHITECTS

Architect Details
Westbourne Studios, Notting Hill, London W10 5JJ
info@locksleyarchitects.com
0207 206 2727

Project
36 Northumberland Place

Title
Existing Section B-B

Job No	Drg No	Revision
1063	E04	B

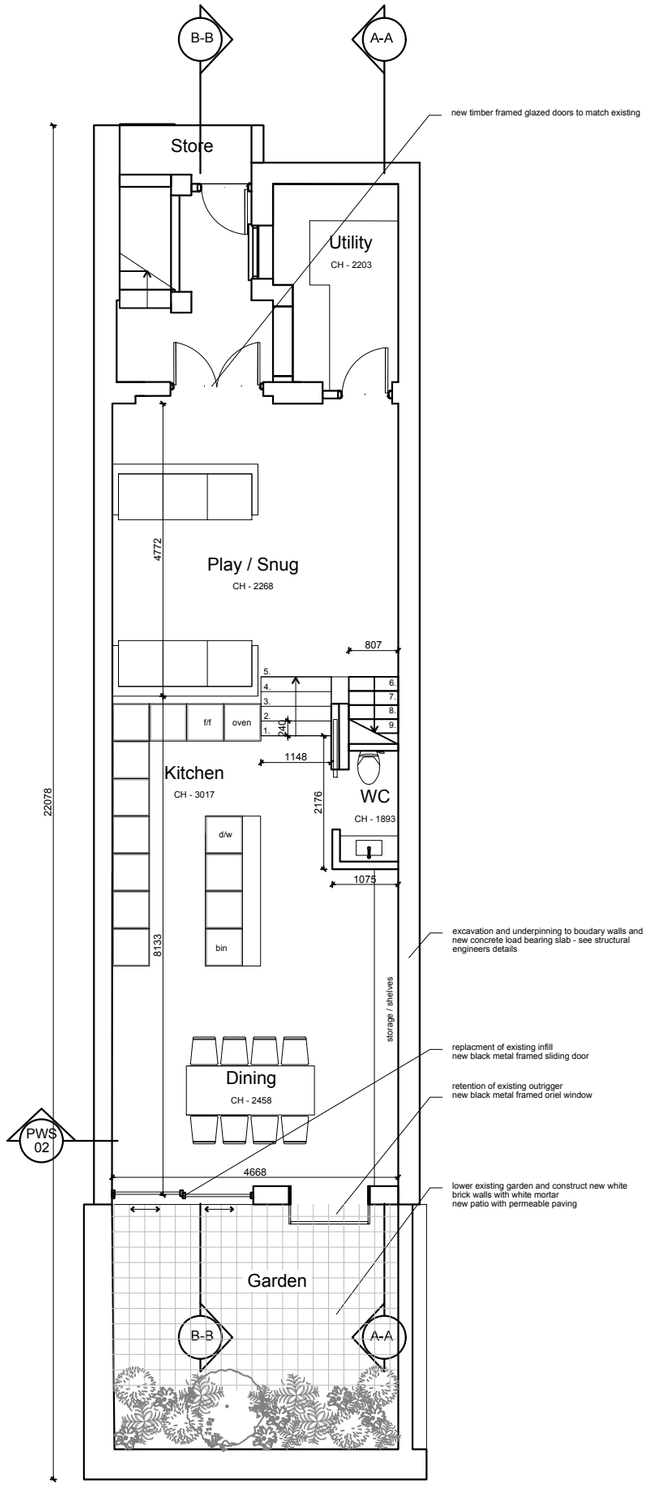

Lower Ground Floor Plan

Scale: 1:100

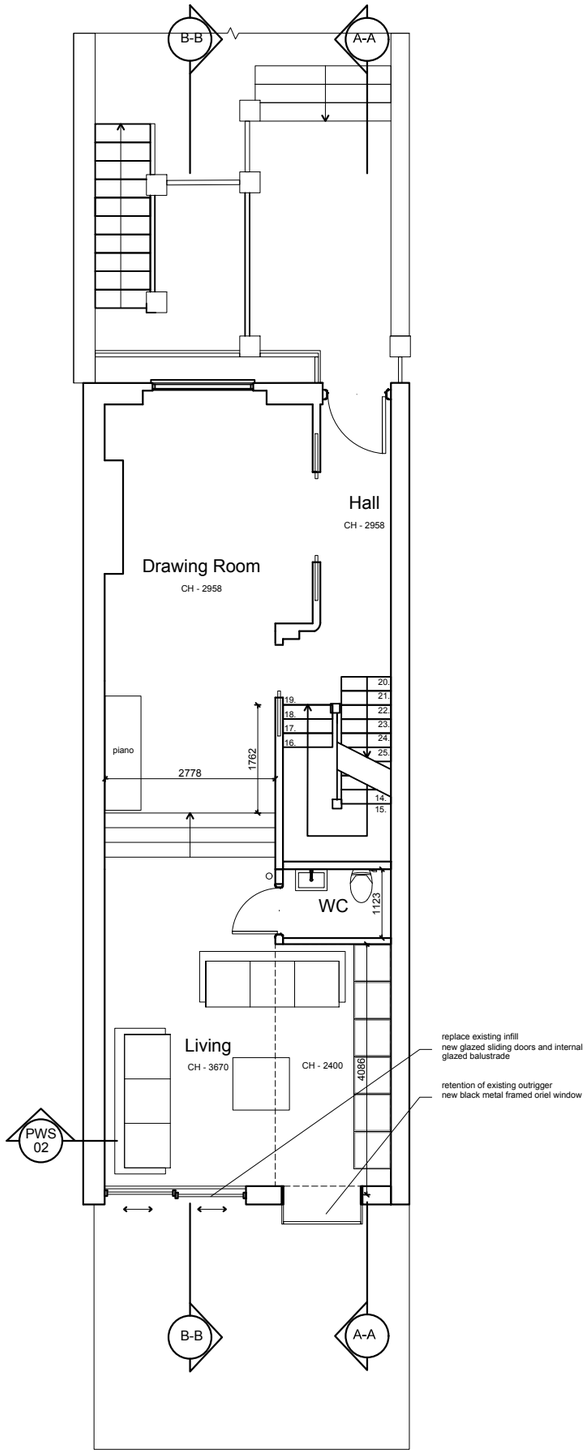

Ground Floor Plan

Scale: 1:100

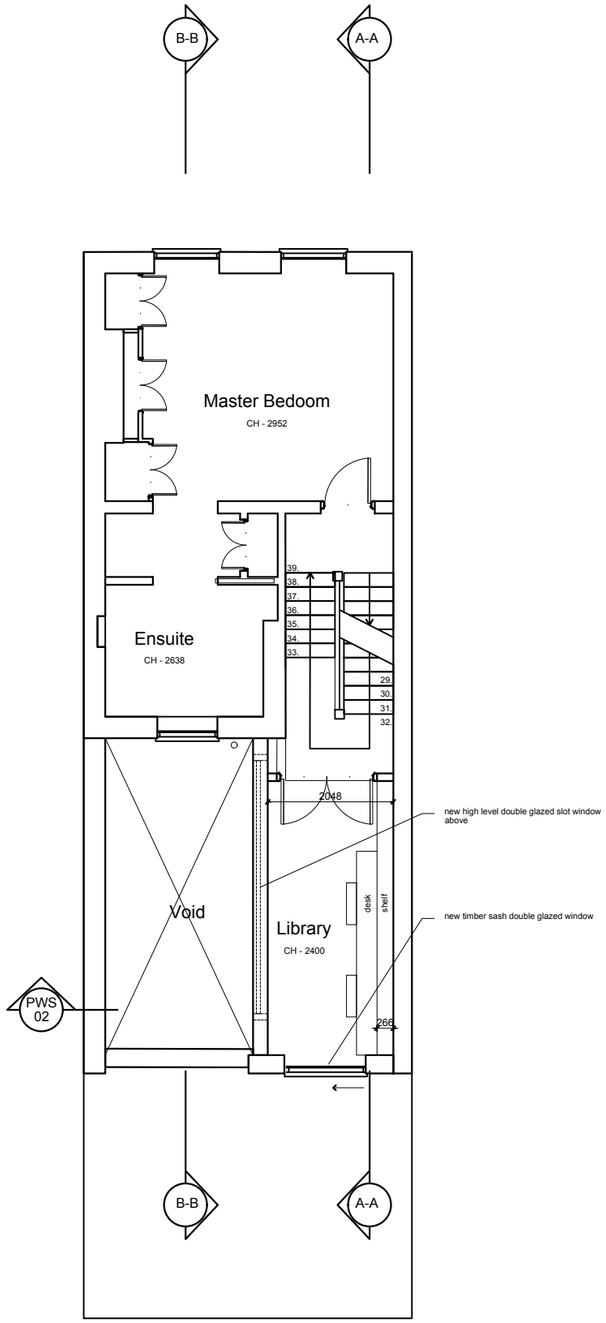

First Floor Plan

Scale: 1:100

NORTH:

SCALE at A3:

0m 5m.

GENERAL NOTES:

This drawing remains the property of Locksley Architects Ltd, reproduction shall only be allowed with written permission.

This drawing is not to be scaled for construction purposes, use written dimensions only. Any discrepencies to be reported to the architect. All dimensions to be checked on site. The contractor is responsible for all dimensions and setting out of the work on site. The contractor must ensure that all elements of the work comply with current building regulations.

PROJECT NOTES:

Issued for Planning	03/05/2022	B
Issued for Planning	25/04/2022	A

LOCKSLEY
ARCHITECTS

Architect Details
Westbourne Studios, Notting Hill, London W10 5JJ
info@locksleyarchitects.com
0207 206 2727

Project
36 Northumberland Place

Title
Proposed Plans

Job No	Drg No	Revision
1063	P01	B

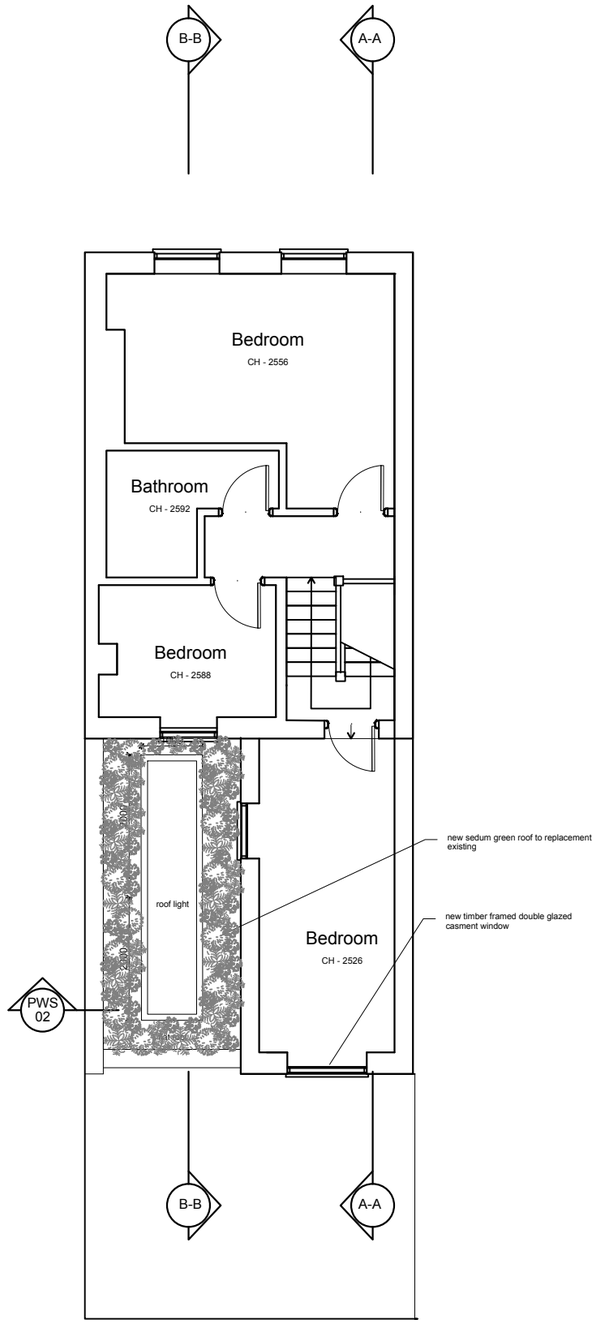

Second Floor Plan

Scale: 1:100

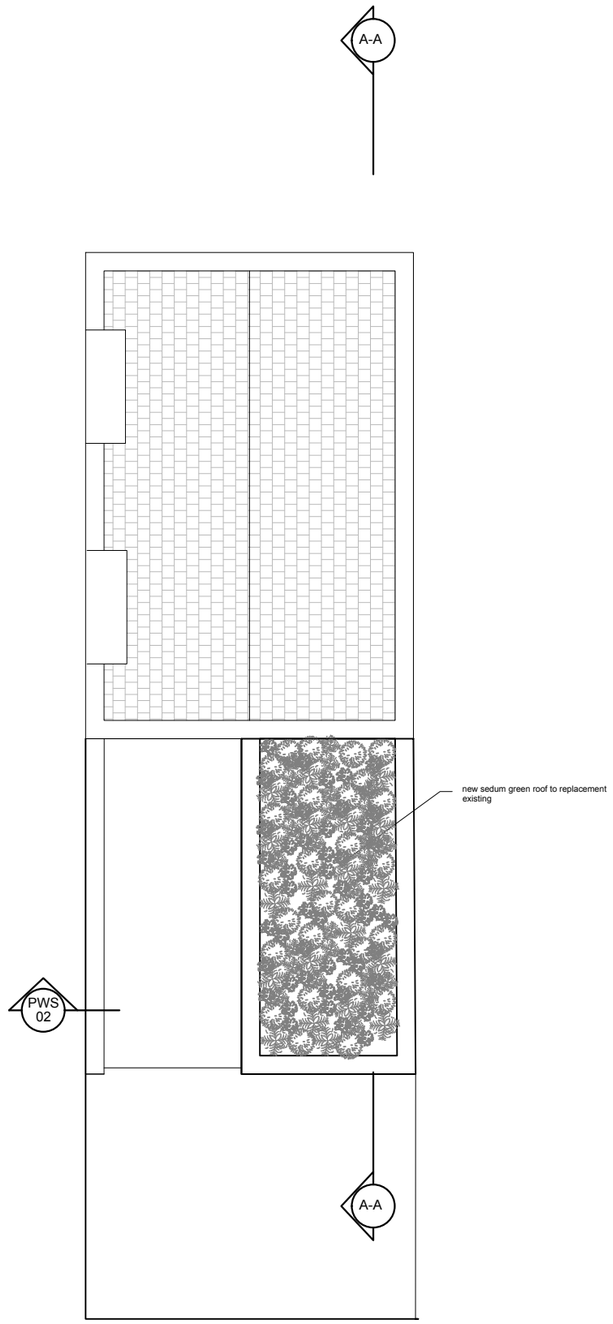

Third Floor Plan

Scale: 1:100

NORTH:

SCALE at A3:

0m 5m.

GENERAL NOTES:

This drawing remains the property of Locksley Architects Ltd, reproduction shall only be allowed with written permission.

This drawing is not to be scaled for construction purposes, use written dimensions only. Any discrepencies to be reported to the architect. All dimensions to be checked on site. The contractor is responsible for all dimensions and setting out of the work on site. The contractor must ensure that all elements of the work comply with current building regulations.

PROJECT NOTES:

Issued for Planning	03/05/2022	B
Issued for Planning	25/04/2022	A

LOCKSLEY
ARCHITECTS

Architect Details
Westbourne Studios, Notting Hill, London W10 5JJ
info@locksleyarchitects.com
0207 206 2727

Project
36 Northumberland Place

Title
Proposed Plans

Job No	Drg No	Revision
1063	P02	B

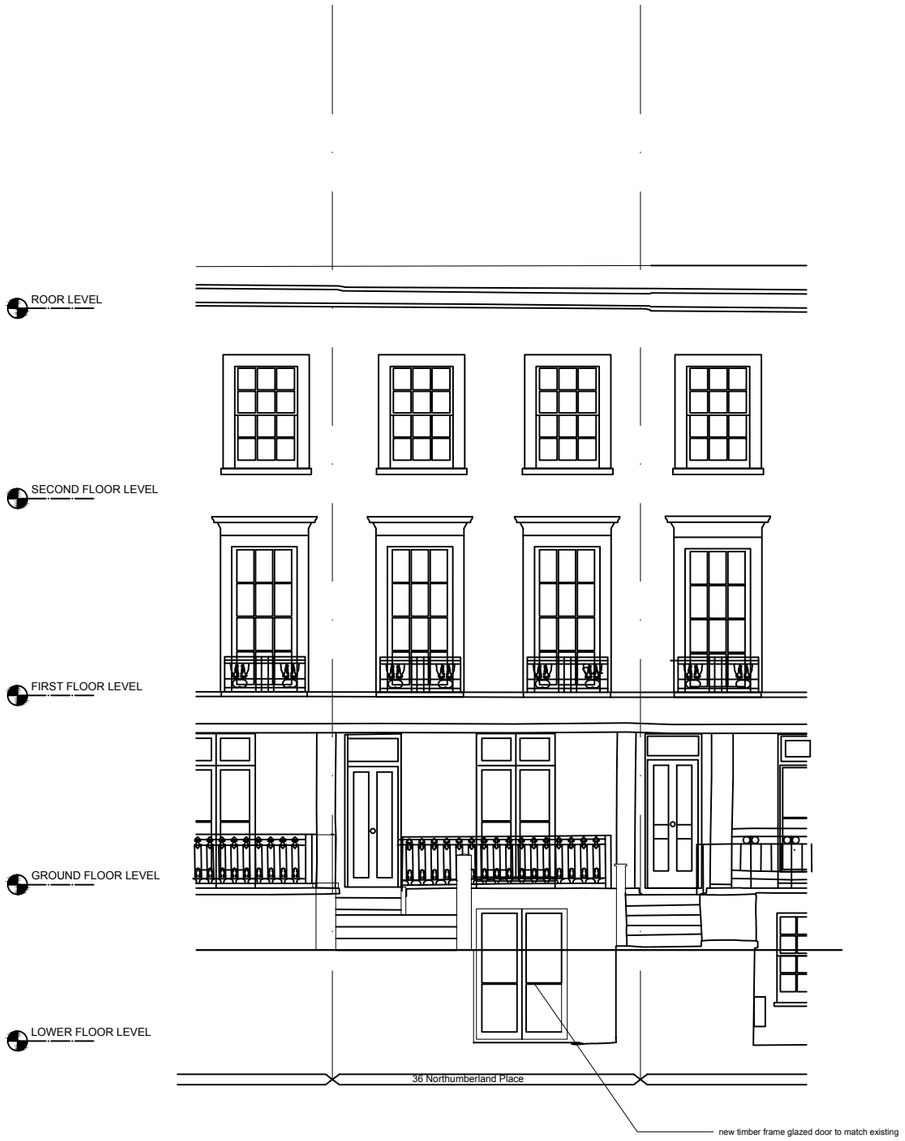

Front Elevation

Scale: 1:100

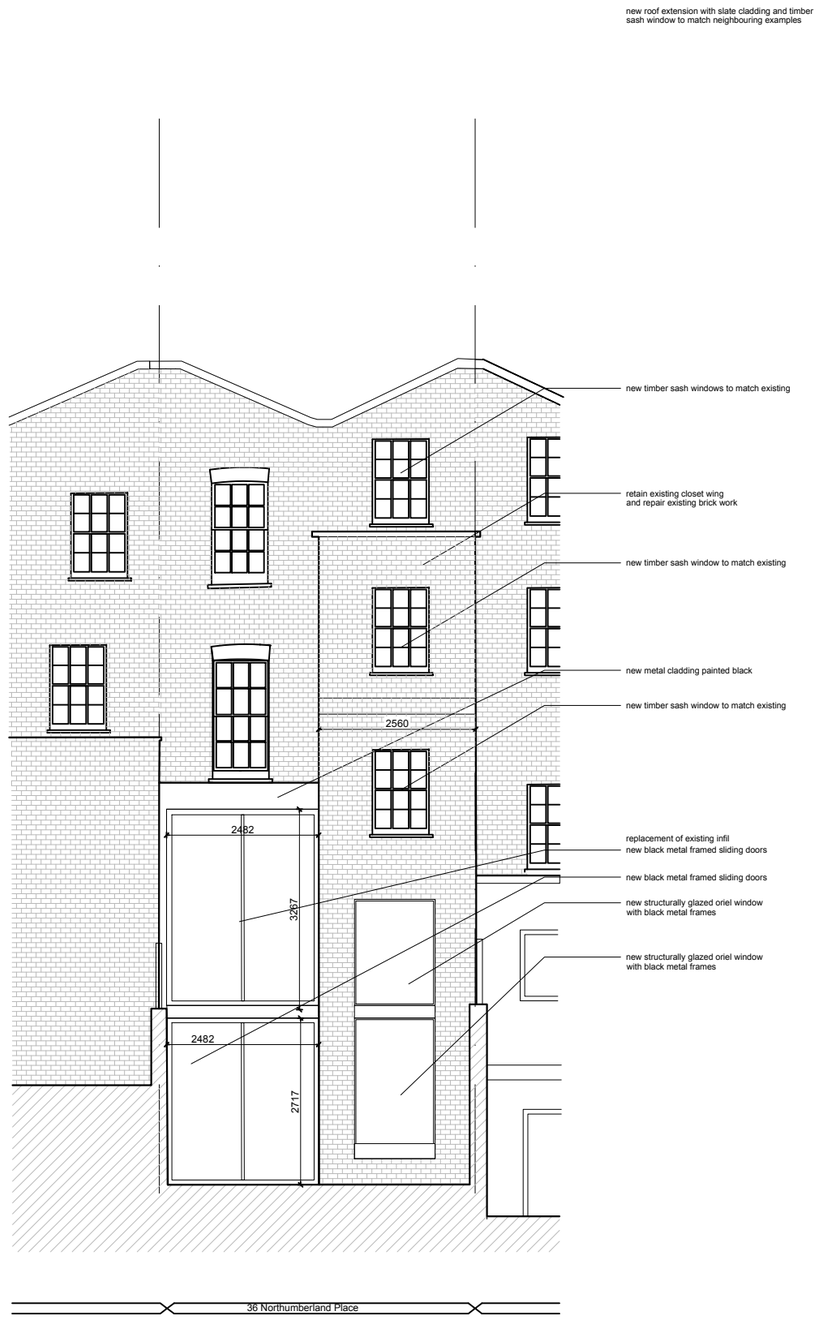

Rear Elevation

Scale: 1:100

NORTH:

SCALE at A3:

0m 5m.

GENERAL NOTES:

This drawing remains the property of Locksley Architects Ltd, reproduction shall only be allowed with written permission.

This drawing is not to be scaled for construction purposes, use written dimensions only. Any discrepencies to be reported to the architect. All dimensions to be checked on site. The contractor is responsible for all dimensions and setting out of the work on site. The contractor must ensure that all elements of the work comply with current building regulations.

PROJECT NOTES:

Issued for Planning	03/05/2022	B
Issued for Planning	25/04/2022	A

LOCKSLEY
ARCHITECTS

Architect Details
Westbourne Studios, Notting Hill, London W10 5JJ
info@locksleyarchitects.com
0207 206 2727

Project
36 Northumberland Place

Title
Proposed Plans

Job No	Drg No	Revision
1063	P03	B

NORTH:

SCALE at A3:

0m 5m.

GENERAL NOTES:

This drawing remains the property of Locksley Architects Ltd, reproduction shall only be allowed with written permission.

This drawing is not to be scaled for construction purposes, use written dimensions only. Any discrepencies to be reported to the architect. All dimensions to be checked on site. The contractor is responsible for all dimensions and setting out of the work on site. The contractor must ensure that all elements of the work comply with current building regulations.

PROJECT NOTES:

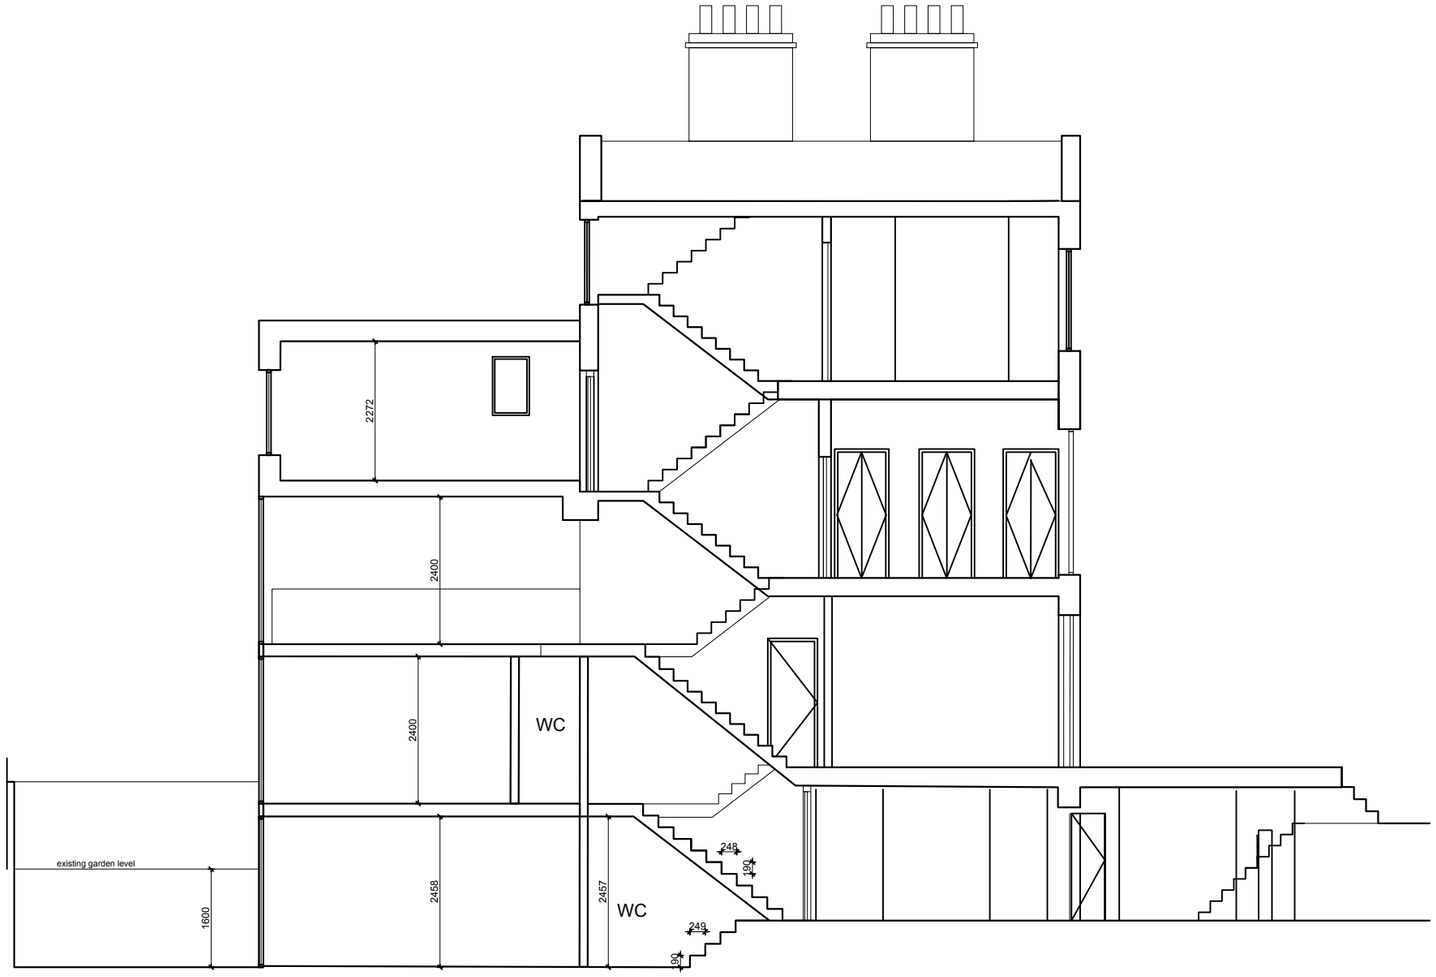

Section A-A

Scale: 1:100

Issued for Planning	03/05/2022	B
Issued for Planning	25/04/2022	A

LOCKSLEY
ARCHITECTS

Architect Details
Westbourne Studios, Notting Hill, London W10 5JJ
info@locksleyarchitects.com
0207 206 2727

Project
36 Northumberland Place

Title
Proposed Section A-A

Job No	Drg No	Revision
1063	P04	B

Section B-B

Scale: 1:100

NORTH:

SCALE at A3:

0m 5m.

GENERAL NOTES:

This drawing remains the property of Locksley Architects Ltd, reproduction shall only be allowed with written permission.

This drawing is not to be scaled for construction purposes, use written dimensions only. Any discrepencies to be reported to the architect. All dimensions to be checked on site. The contractor is responsible for all dimensions and setting out of the work on site. The contractor must ensure that all elements of the work comply with current building regulations.

PROJECT NOTES:

Area to be demolished

Issued for Planning	03/05/2022	B
Issued for Planning	25/04/2022	A

LOCKSLEY
ARCHITECTS

Architect Details
Westbourne Studios, Notting Hill, London W10 5JJ
info@locksleyarchitects.com
0207 206 2727

Project
36 Northumberland Place

Title
Proposed Section B-B

Job No	Drg No	Revision
1063	P05	B