Figured dimensions only are to be used. All dimensions to be checked on site. Differences between drawings and drawings and specifications to be reported to FORM Design Group. The copyright remains with FORM Design Group Limited

Date Issue/Revisions

DATE 01/24/19

Rev	Description	Date

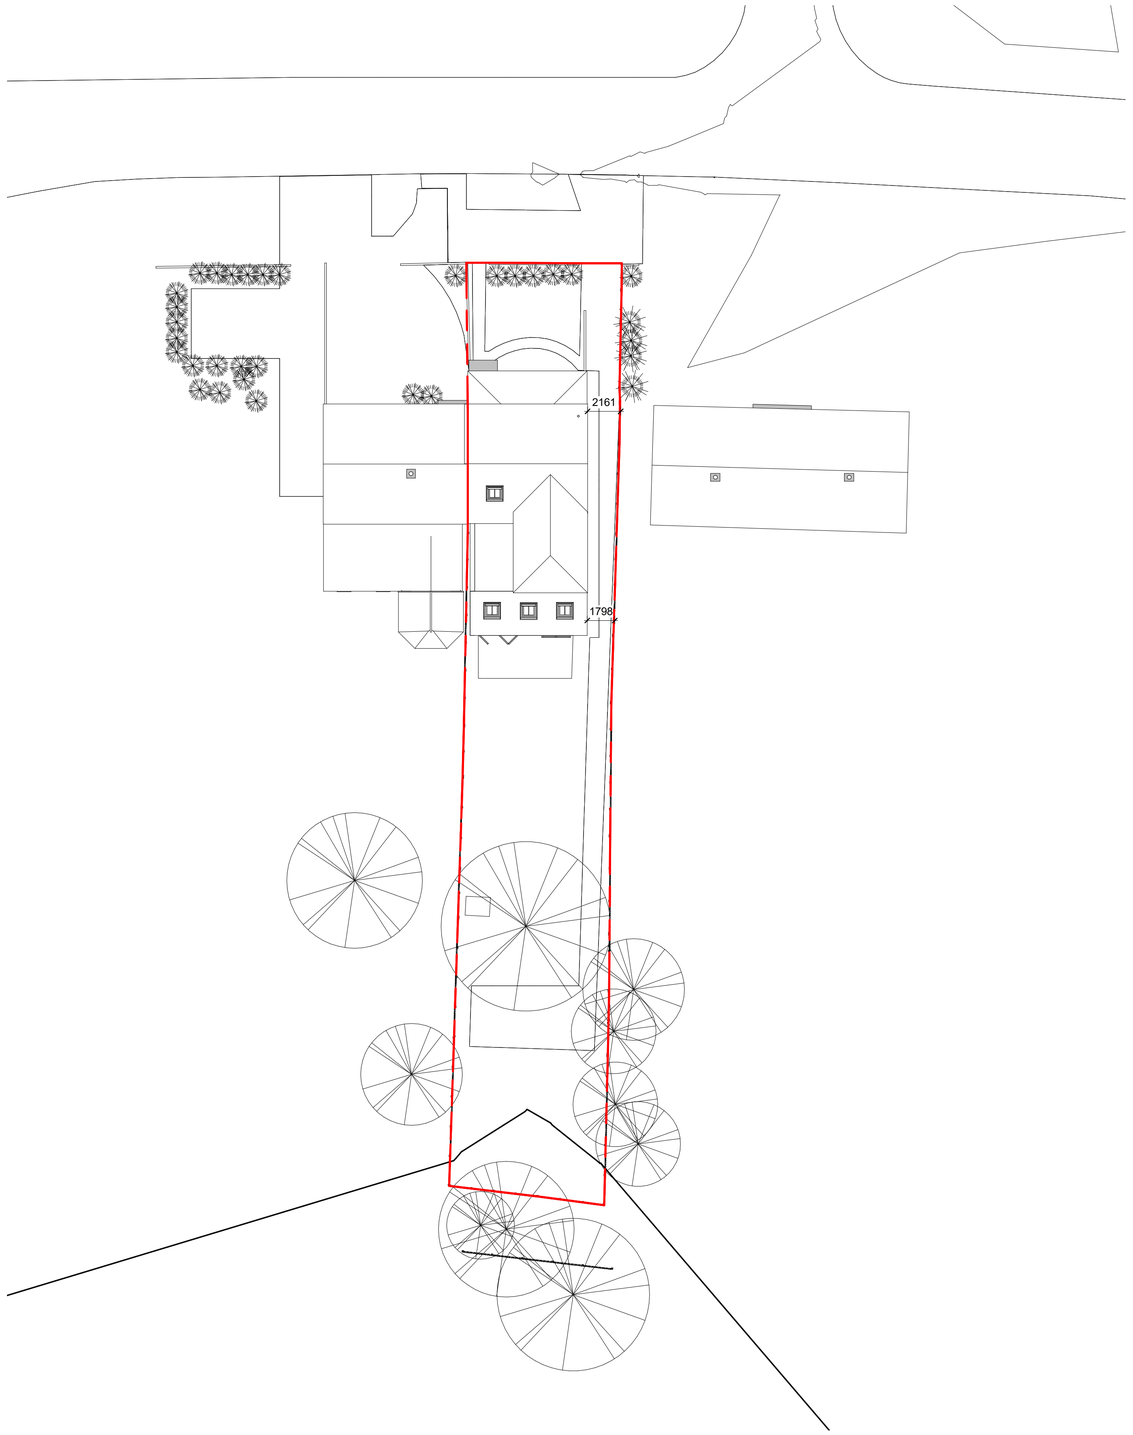

NORTH

0 1 2 3 4 5 10 20 m

Scale at A1 (1:200)

PROPOSED SITE PLAN

FORM Design Group
Walton on Thames,
Surrey. KT12 4RZ
Tel 01932 798132

Architecture

Planning

Structures

interiors

Landscape

CLIENT EDDIE PAZIR

212 ALBERT DRIVE

SCALE (@ A1) 1 : 200

PROJECT NUMBER 1583

DRAWING NUMBER FE06c

12/05/2022 16:39:05