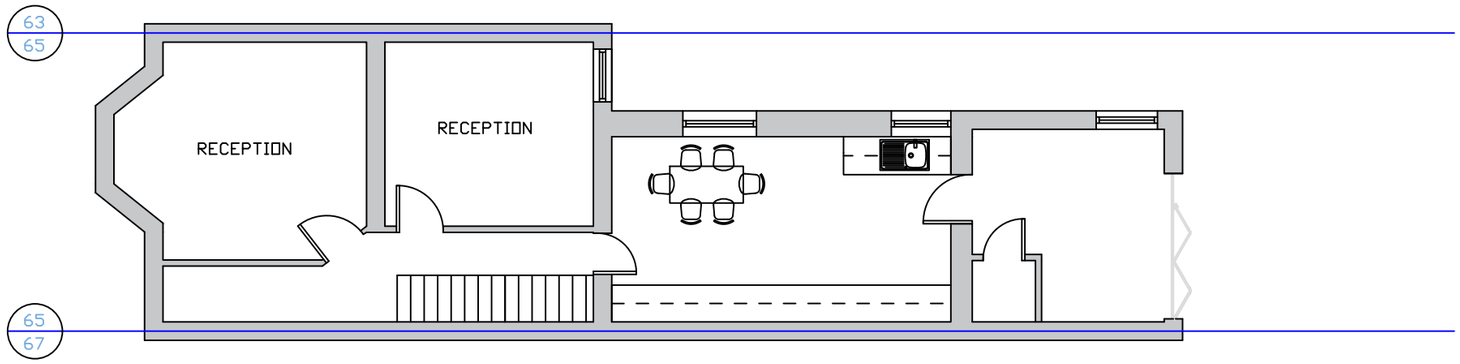

EXISTING GROUND FLOOR

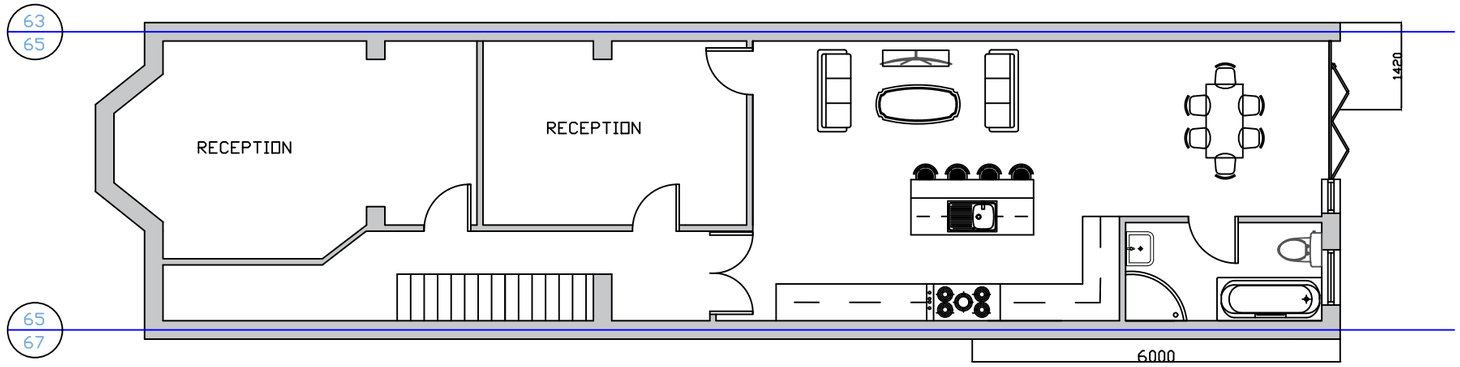

PROPOSED GROUND FLOOR

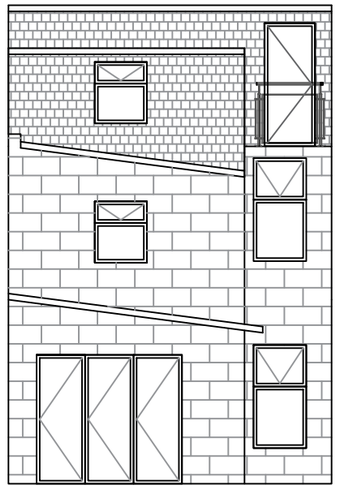

EXISTING REAR ELEVATION

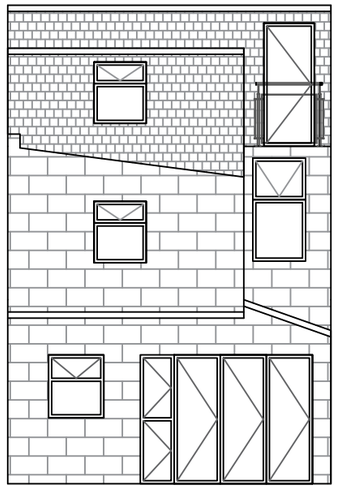

PROPOSED REAR ELEVATION

B.E.L GROUP LTD

ARCHITECTURAL & STRUCTURAL DESIGN

127 EASTERN AVE, REDBRIDGE, LONDON, IG4 5AN

Client Name:
KOSFUL CHOUDHURY

0 1m 2m 3m 4m 5m 6m 7m 8m

Scale Bar 1:100 @ A3

Job Title: 65 SHERRAD RD, LONDON, E7 8DN	Scale 1:100 @ A3	Drawn By: M.R.A	Sheet No': 1/3

NOTES:

1. All doors to be FD30 Rated
2. All dimensions are in millimetres (mm) unless otherwise noted.
3. All dimensions are approximate. These should be verified on site prior to commencement of any site works.
4. This drawing is to be built in conjunction any specification documents & schedules.