SITE LOCATION

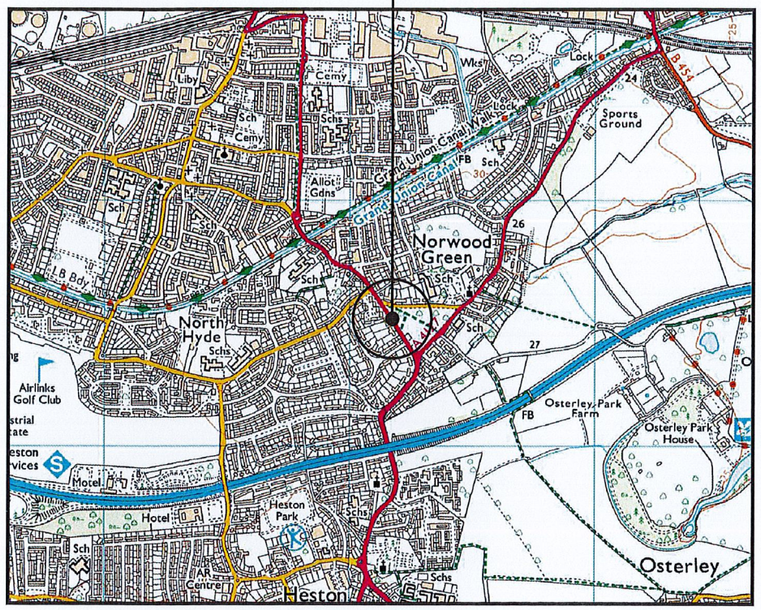

0 0.5km 1km

Scale

SITE LOCATION

(Scale 1:25000)

Ordnance Survey map extract
based upon Landranger map series
with the permission of the controller of
Her Majesty's Stationery Office
Crown copyright.
Promap licence no. 100022432

SITE PHOTOGRAPH

The drawings comply with Vodafone Standard ICNIRP guidelines.
Designed in accordance with CTIL document: SDN0009

N
W E
S

= Site Access

= Access Route

SITE LOCATION

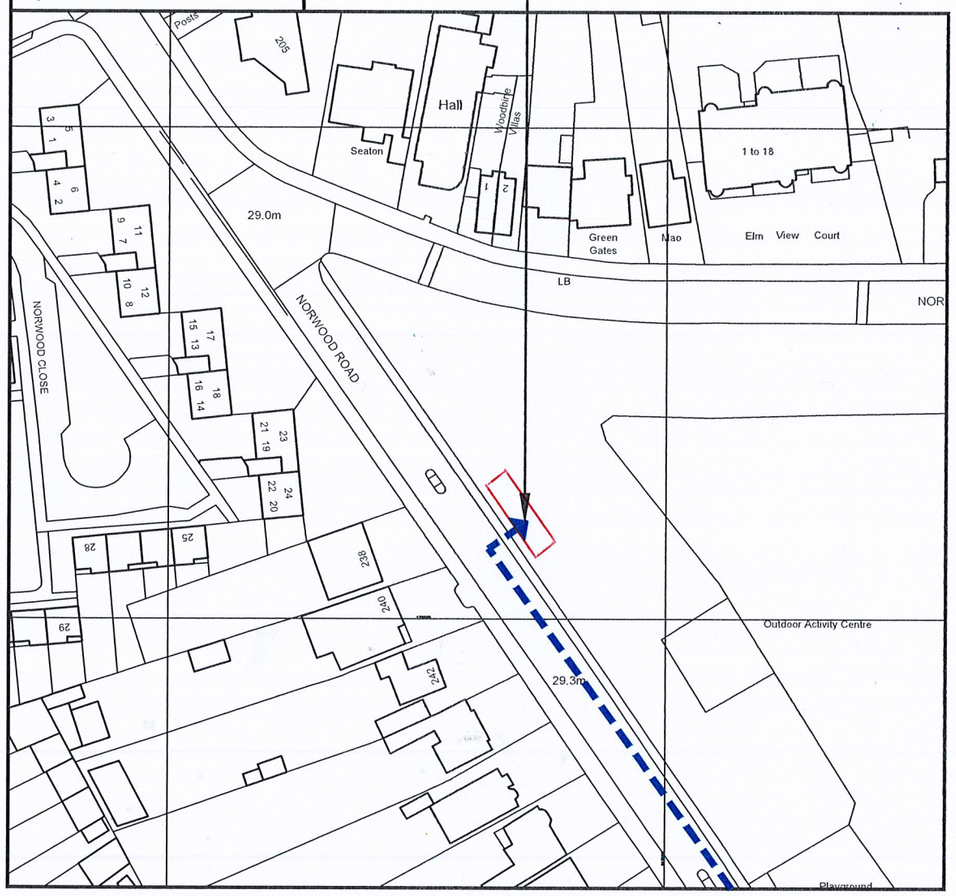

1786 00

1785 00

5131 00

5132 00

DETAILED SITE LOCATION

(Scale 1:1250)

Based upon Ordnance Survey map extract
with the permission of the Controller of
Her Majesty's Stationery Office.
Crown copyright.
Promap licence no. 100022432

50 0 50 100 150

ORIGINAL SCALE AT A3 – 1:1250

ALL DIMENSIONS IN METRES

ALL DIMENSIONS ARE IN mm UNLESS NOTED OTHERWISE

N.G.R	E: 513171 N: 178519

DIRECTIONS TO SITE:
HEAD NORTH ON HESTON RD/A3005 TOWARD WINCHESTER AVE.
CONTINUE TO FOLLOW A3005.
DESTINATION WILL BE ON THE RIGHT.

NOTES:

REV	MODIFICATION	BY	CH	DATE
A	Issued for Approval	TD	FC	05.02.21

ERICSSON

telelink INFRA SERVICES

Telelink Infra Services
Adress: Station Road,
Woolhampton, Reading,
RG7 5SE, UK
email: office-uk@telelink.com

vodafone CTIL

Cell Name	Opt.
LAND AT NORWOOD GREEN	A

Cell ID No

CTIL	VF	TEF
24525520 E311968	16041	N/A

Site Address / Contact Details

NORWOOD ROAD
SOUTHALL
LONDON
UB2 4JQ

Drawing Title: SITE LOCATION MAPS

Purpose of issue: PLANNING — Dwg Rev: A

Drawing Number: 100

Surveyed By:	Original Sheet Size:	Pack Issue:
Telelink	A3	B

Drawn:	Date:	Checked:	Date:
TD	05.02.21	SD	05.02.21