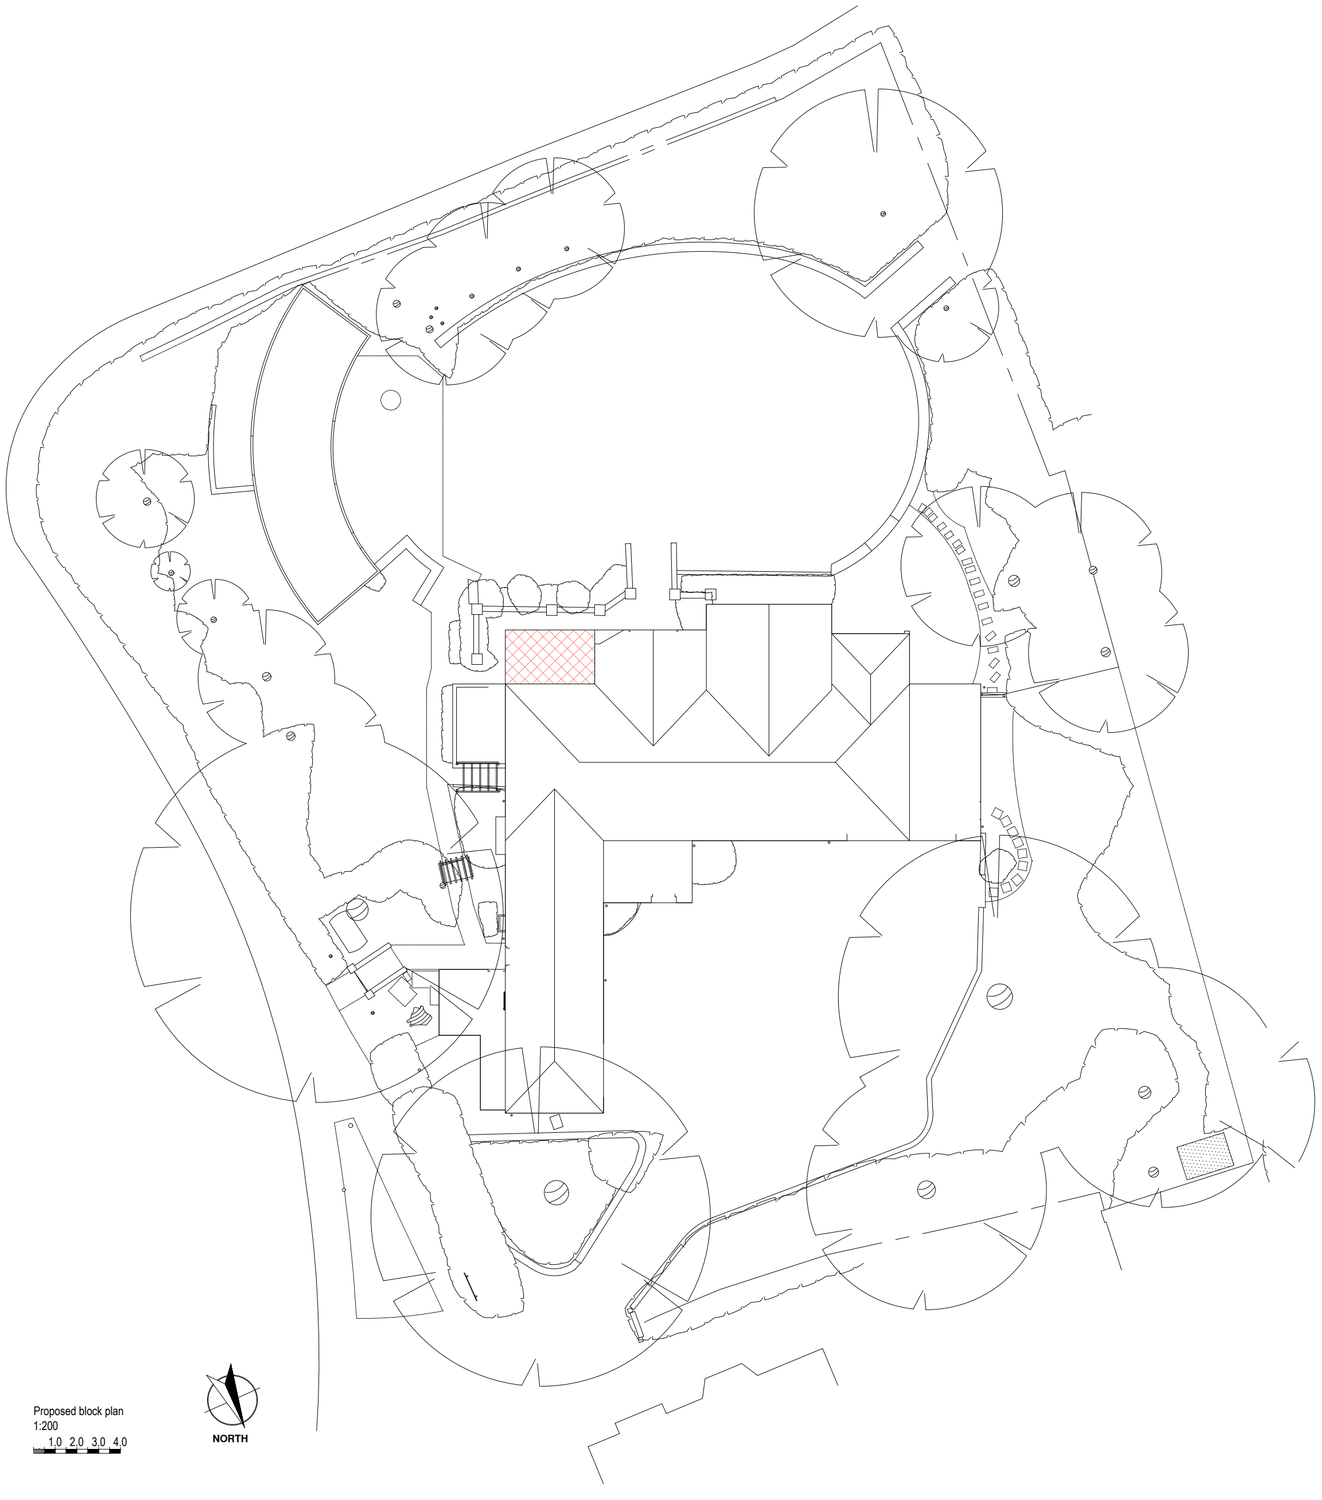

Proposed block plan
1:200
1.0 2.0 3.0 4.0

NORTH

Based on survey by others.
Drawings Copyright or Michael Ramus Architects and not to be passed to any other party without written consent.
For planning purposes only.

Michael Ramus Architects

76 Priory Road, Kenilworth,
Warwickshire, CV8 1LQ
01926 512 400
info@ramus-architects.co.uk

Job :

Proposed rear, single storey extension to The Highfield, Barrowfield Lane, Kenilworth

Client :

Mrs L Crossan

Drawing title :

Proposed block plan showing extension

Scale :

1:200 @ A2

Date :

13th May 2022

Dwg No :

1656-BP-01_