e v o g u e
assam1989@hotmail.com
0794 008 4671

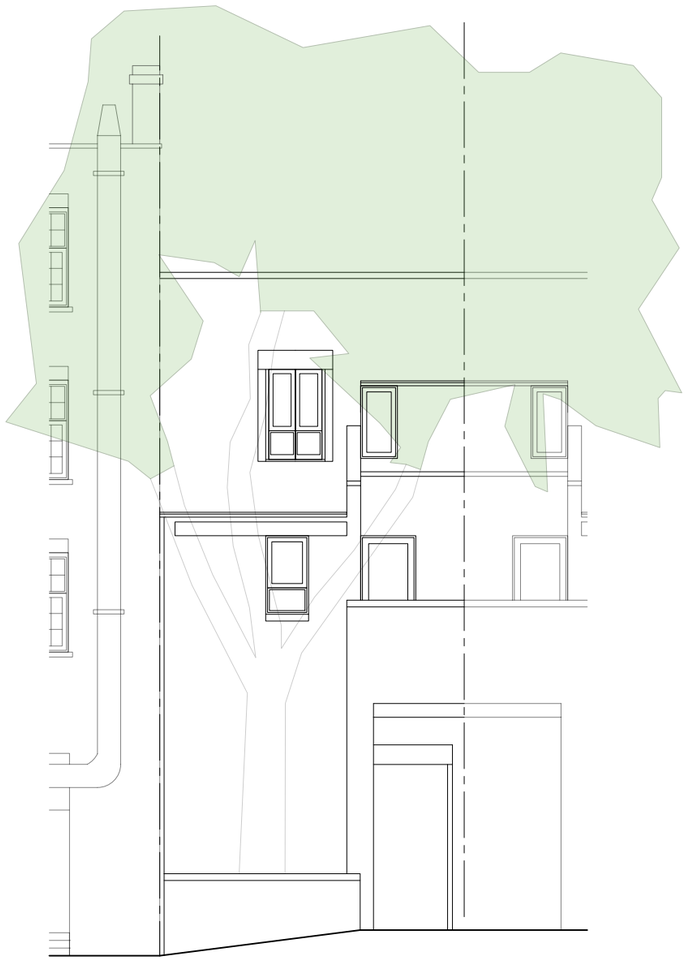

EXISITNG REAR ELEVATION 1:100

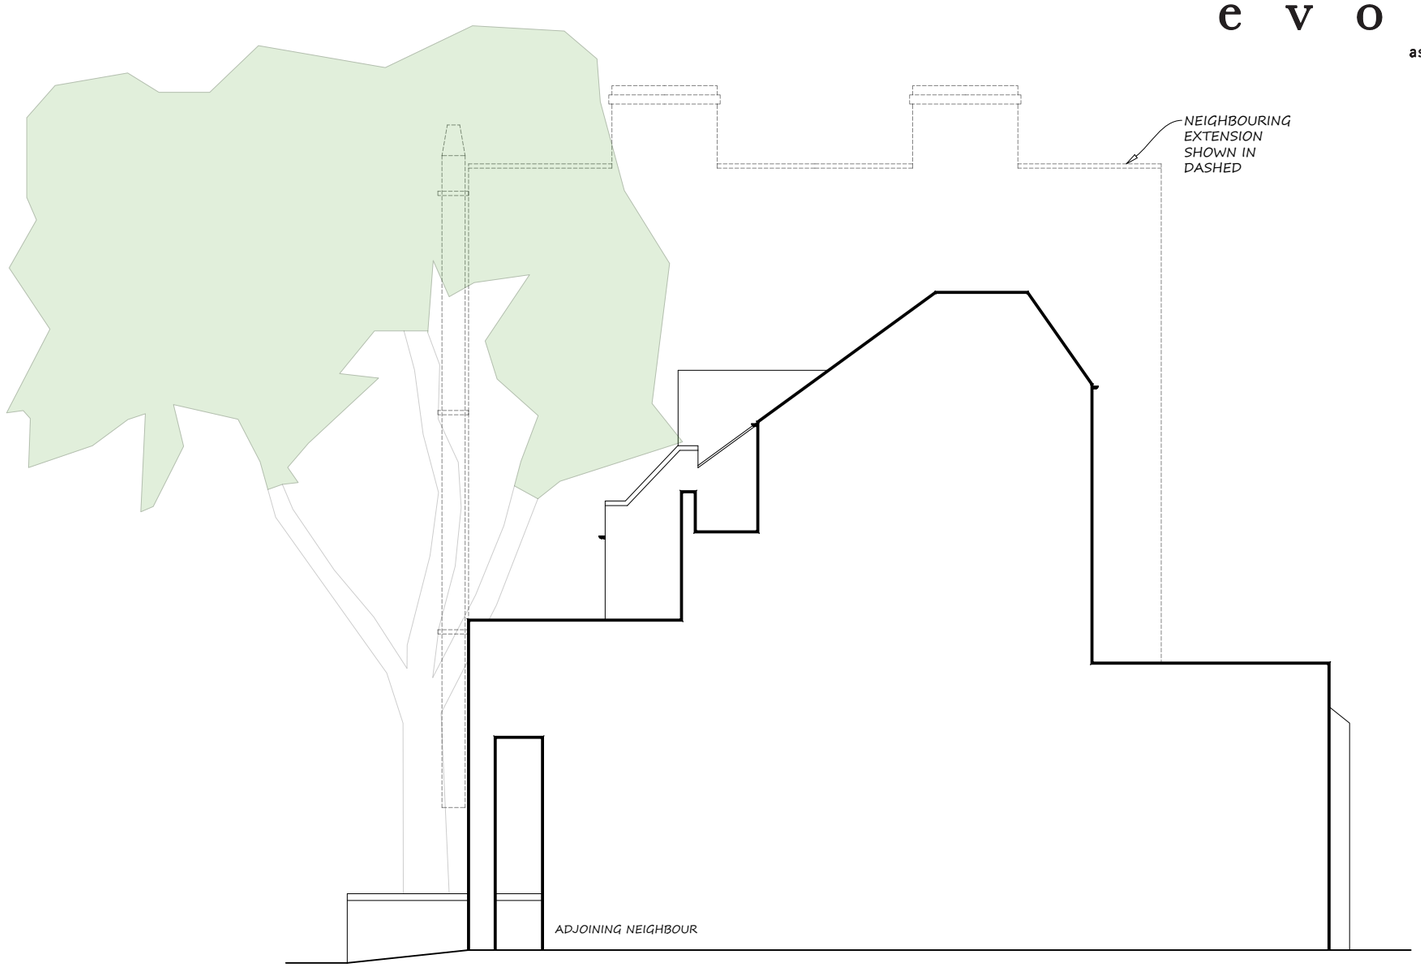


EXISITNG SIDE ELEVATION 1:100

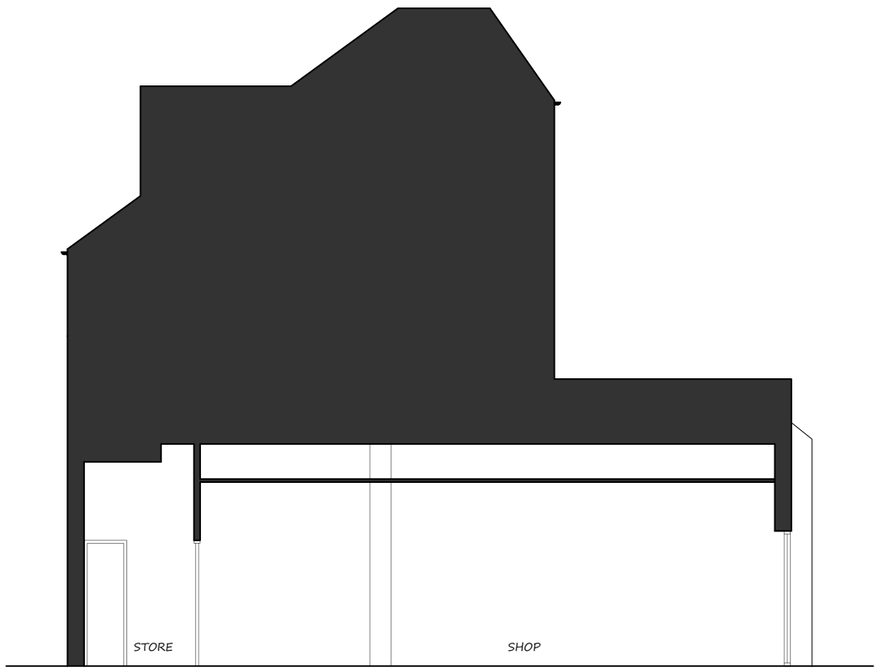


EXISITNG SECTION A-A 1:100

1:100
2m 0 2m 4m

NOTES

PROJECT
215 Clapham Park Road
London
SW4 7EX

JOB NO
EVO 194

Rev - Date 14.03.22 Remark As per Client Comment

DOCUMENT DATE
24 March 2022

DOCUMENT PHASE
PLANNING

SCALE
AS NOTED AT A3 PAGE SIZE

Existing Elevations & Section

A1.2