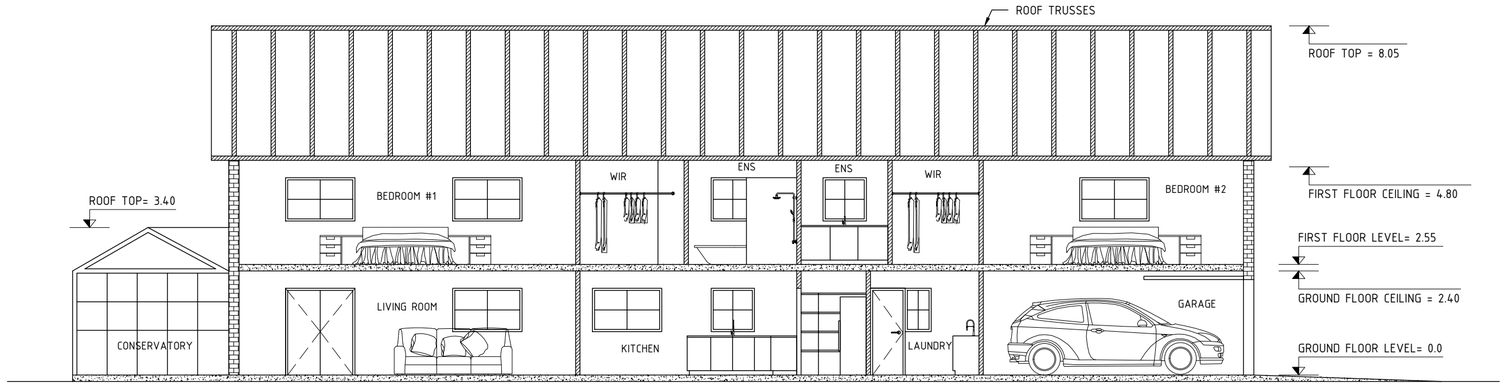

SECTION A-A

1:100

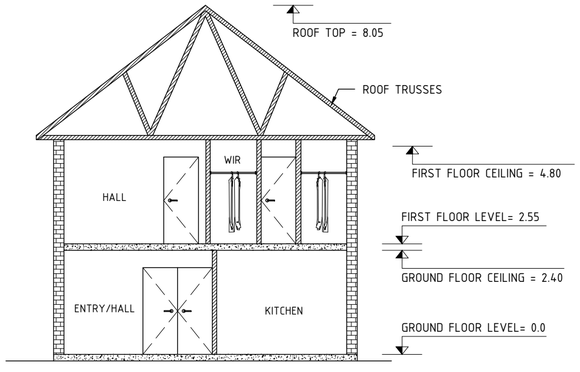

SECTION B-B

1:100

0 10 20 30 40 50 60 70 80 90 100

10mm on scale bar is 500mm on Original

Issue	Description	Date
A	ISSUED FOR PERMISSION	21.02.22

Status: FOR PERMISSION

Scale: 1:100

Original Size: A2

Current Issue Signatures

Drawn: NK

Designed: MW

Client: Mark Warren

Agent: 3D Vision

Project: PROPOSED BUILDING
TURNERS COURT LANE, SOMERSET

Title: SECTIONS

3D VISION

Drawing No. S04 — Project No. 09/22 — Issue A