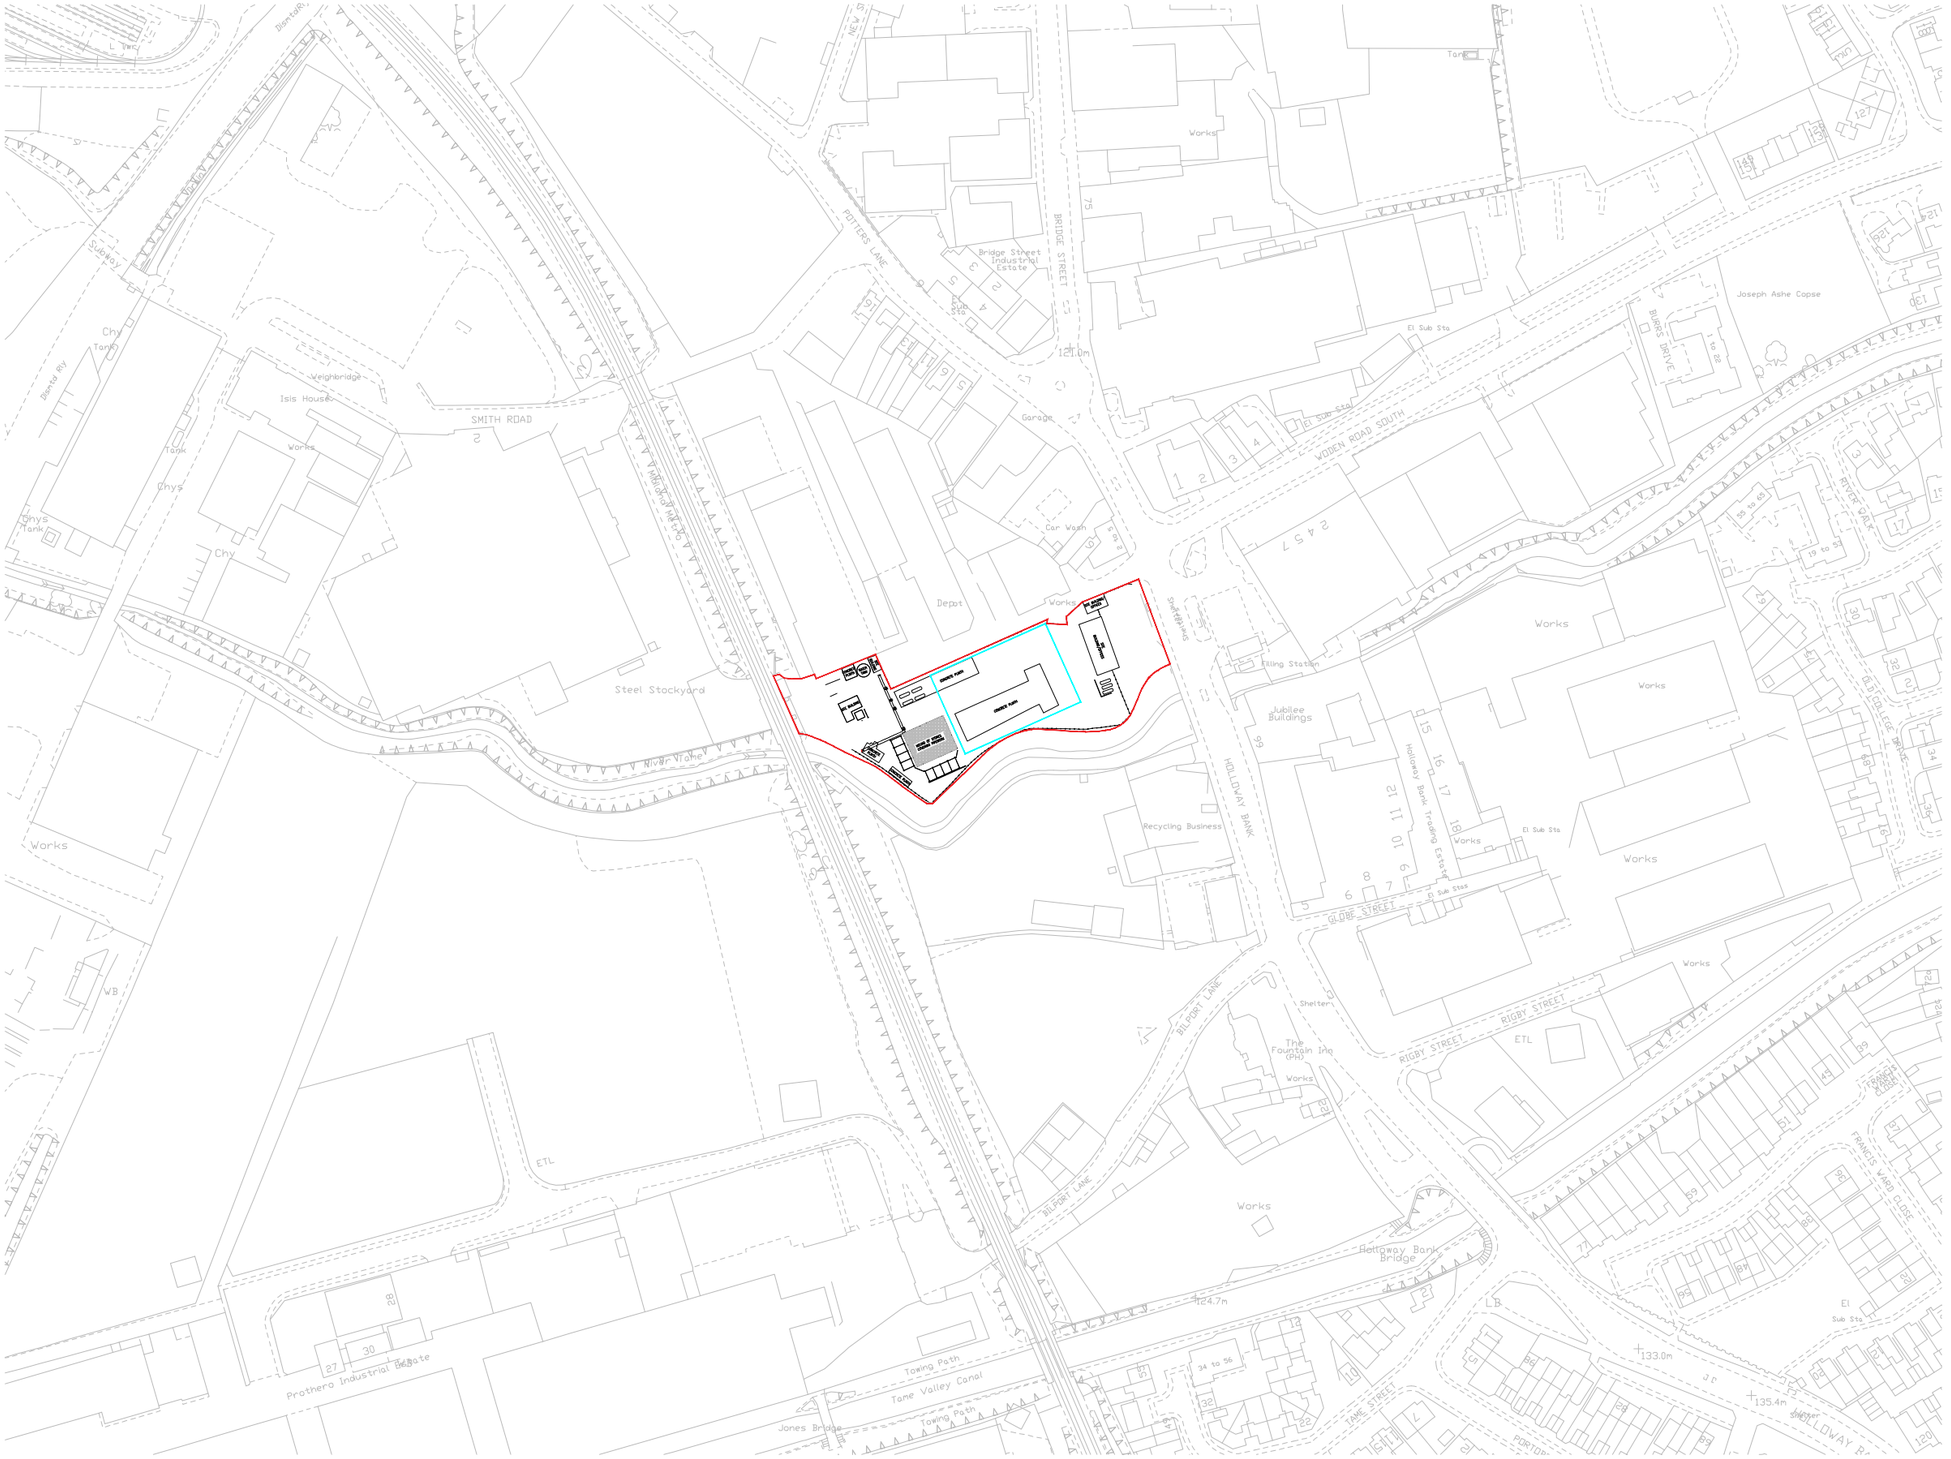

NOTES:-

LOCATION OF SITE BOUNDARY

LOCATION OF WORKING AREA (214m²)

Rev	Date	Description	DR	CH
P1	10/02/22	ISSUED FOR INFORMATION	KK	SM

©copyright

UVDB Registered

Link-up Qualified via Audit

GGP CONSULT
CONSULTING ENGINEERS
PROJECT MANAGEMENT
2 Hallam Road
Priory Park East
HULL HU4 7DY
United Kingdom
Telephone (+44) 01482 627963
Fax (+44) 01482 641736
Email info@ggpconsult.co.uk

Client: AVANTIGAS

Job Title: AVANTIGAS, WEDNESBURY

Drawing Title: SITE LOCATION PLAN FOR PLANNING

Status: FOR INFORMATION

Scale	Date
1:1250 SCALE	FEB 2022

Drawn By	Checked	Approved
K.KILLEEN	SM	SM

Drg. No.	Rev
29095-001	P1