This drawing to be read in conjunction with all specifications and all other consultants design information. Any contradictions between this drawing and any other design information to be advised to the contract adminstrator and author immeadiately.

The contractor to site measure, check and verify all information issued, and confirm the correctness of the contents prior to the commencement on site.

The contractor to comply with all current statutory legislation, Building Regulations, British Standards, and good building practice.

Do not scale from this drawing.

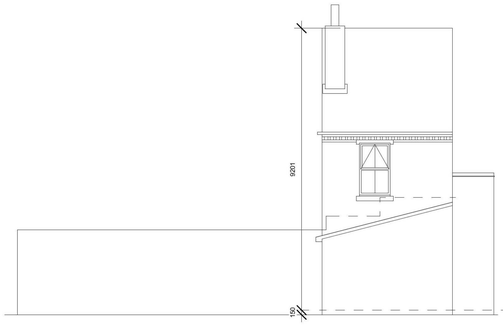

EXISTING SOUTH WEST ELEVATION
1 : 100

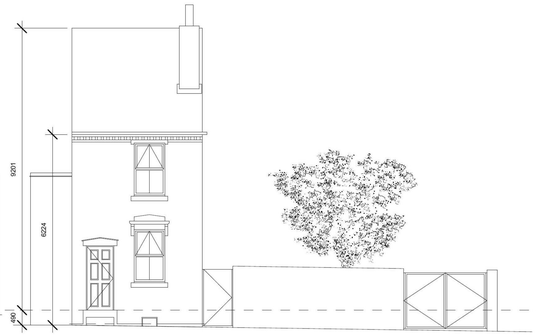

EXISTING NORTH EAST ELEVATION
1 : 100

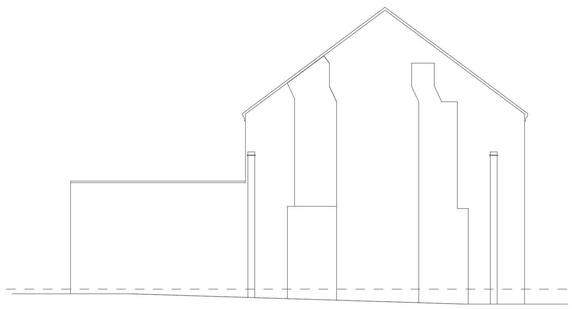

EXISTING SOUTH EAST ELEVATION
1 : 100

EXISTING NORTH WEST ELEVATION
1 : 100

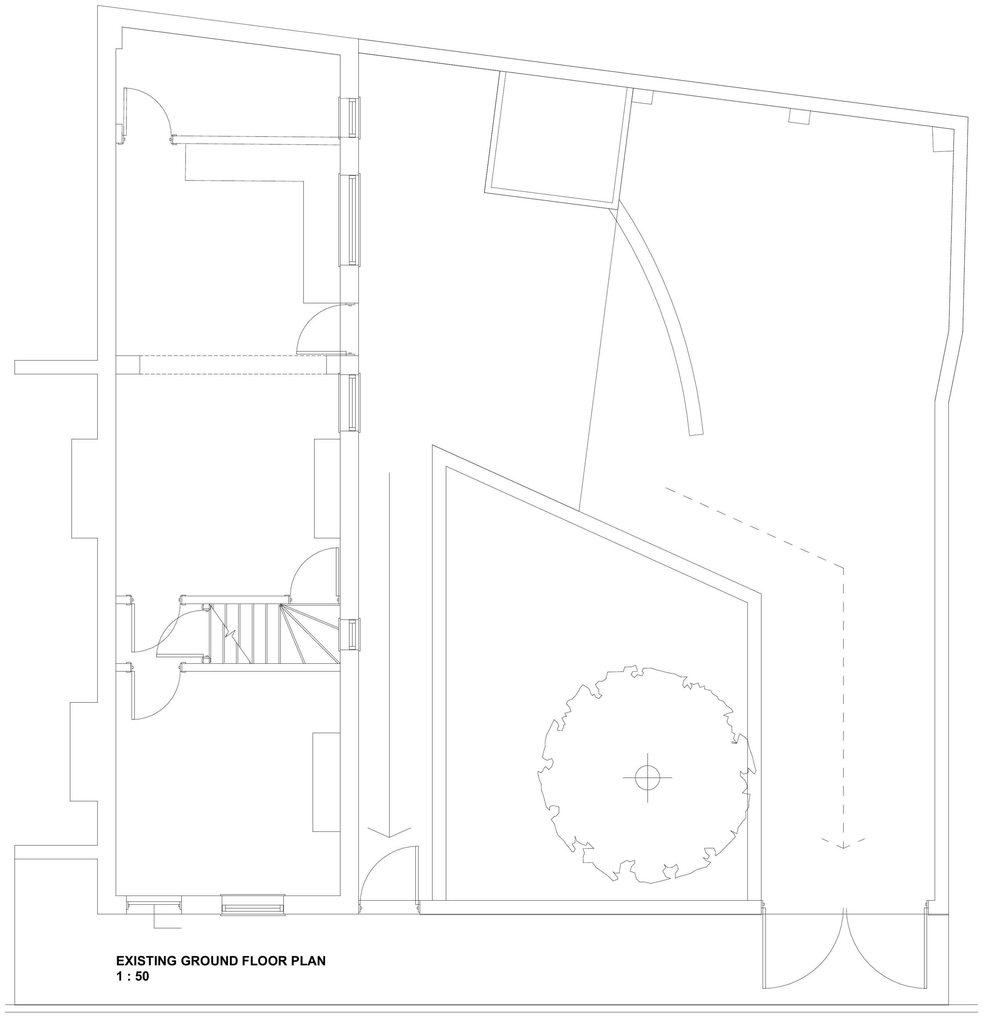

EXISTING GROUND FLOOR PLAN
1 : 50

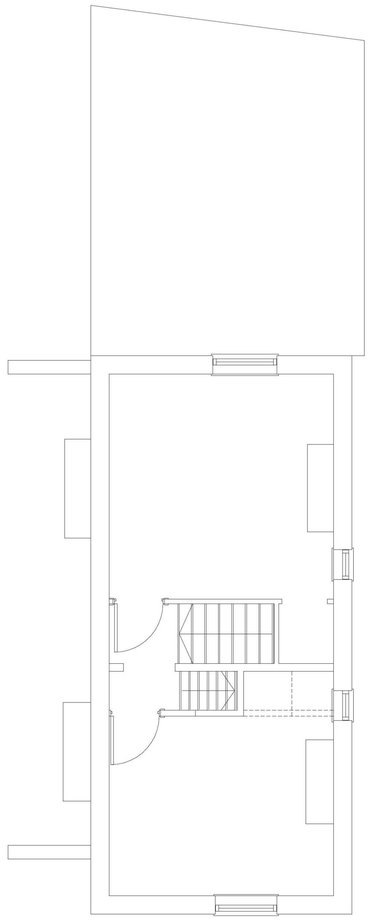

EXISTING FIRST FLOOR PLAN
1 : 50

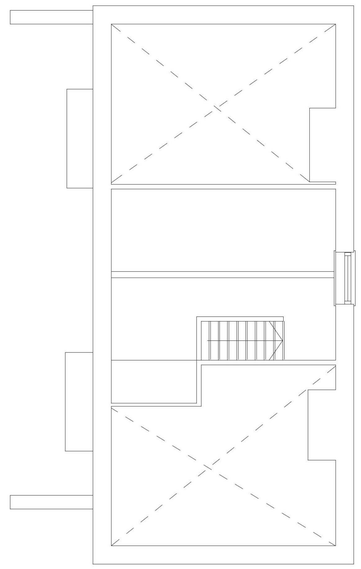

EXISTING SECOND FLOOR PLAN
1 : 50

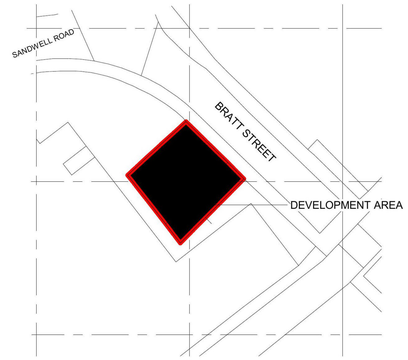

BLOCK PLAN
1 : 500

SCALE BAR 1:1250
0 12.5 25 37.5 50
0 10 20
SCALE BAR 1:500

SITE LOCATION PLAN
1 : 1250

SCALE BAR 1:1250
0 12.5 25 37.5 50
0 10 20
SCALE BAR 1:500

Revision

Rev	description	date	dr by	ap by
P01	AMENDED AS REQUESTED BY PLANNING	04/05/22	SS	SMBC

client:

[redacted]

project:

66 Bratt Street, West Bromwich

title:

EXISTING PLANS + ELEVATION

date: 02/07/18		scale: As indicated	status: Planning	suitability:
drawn: SS	chkd: VKS			
		dwg ref: 20_003- AUS- XX- ZZ- DR- A(20)050	rev P01	

© the drawing, design and the building works depicted are the copyright of Aurum Studios Ltd & may not be reproduced or amended, except by the written permission by Aurum Studios Ltd. No liability will be accepted for any amendments made by other persons.

The issue of this drawing/document does not confer any license for use of the design to any party whatsoever save as expressly agreed by Aurum Studios Ltd.

Registration Number 12319349

SCALE BAR 1:100
0 1 2 3 4 5
SCALE BAR 1:50
0 0.5 1 1.5 2 2.5

Aurum Studios

33 Little Moor Hill, Smethwick,
WARLEY, Birmingham

B67 7BG

architects@aurumstudios.co.uk