Front Elevation

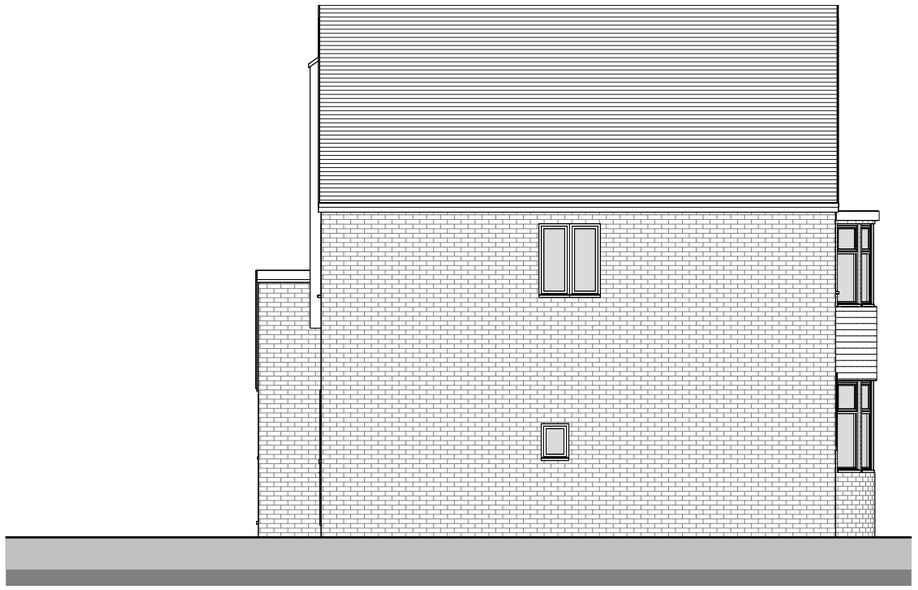

Side 1 Elevation

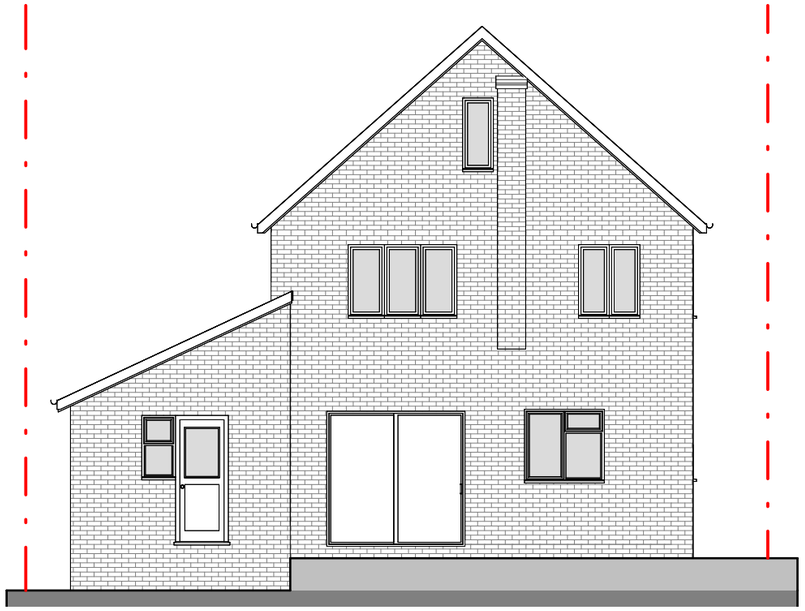

Rear Elevation

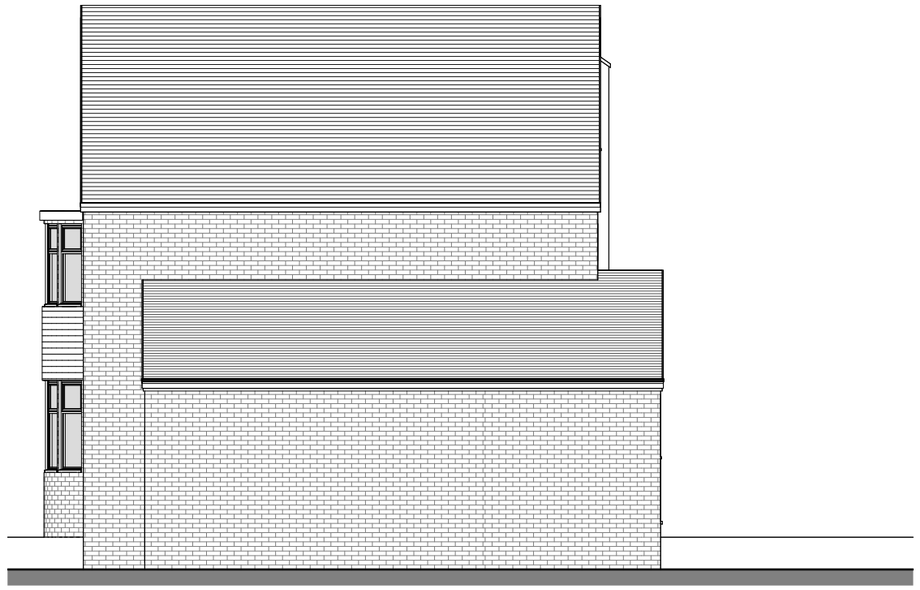

Side 2 Elevation

Fluent
ARCHITECTURAL DESIGN SERVICES

FLUENT
ARCHITECTURAL DESIGN SERVICES

Tel: 0800 043 8838
E-mail: info@fluent-ads.co.uk
Web: fluent-ads.co.uk

20 Gloucester Drive, Staines	Scale @ A3 1 : 100	Drawing number P.300	
	Date 05.05.2022	Project number FLU.1824	
Existing Elevations	Drawn by MC	Rev	

Key:

Existing | Proposed | SVP | Boundary line

Existing drainage | Proposed drainage | Overhead

0 1 2 3 4 5 10

GRAPHIC SCALE: 1:100

No.	Description	Date